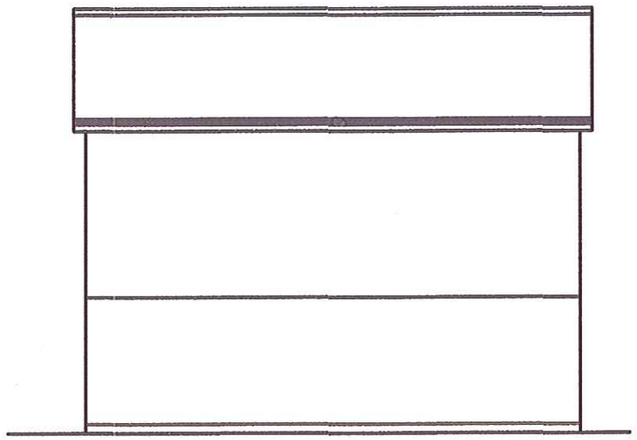

Exisitng side elevation



Exisitng rear elevation

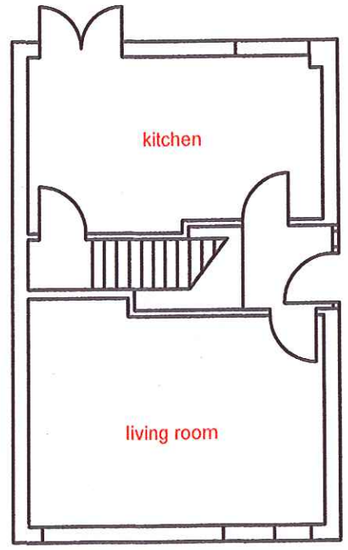

Exisitng ground floor plan

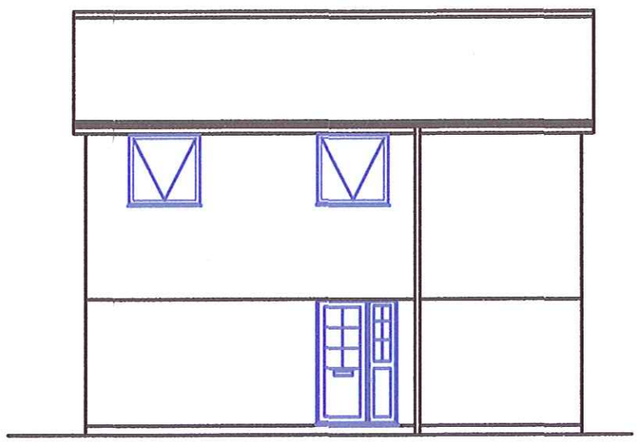

Exisitng side elevation



Exisitng front elevation

Date - July 2016

Tamaly and Phil Fulwood

12 Beech Close
Cheadle

Existing plan and elevations

scale 1:100 @ A3 | Drg No. PT 01