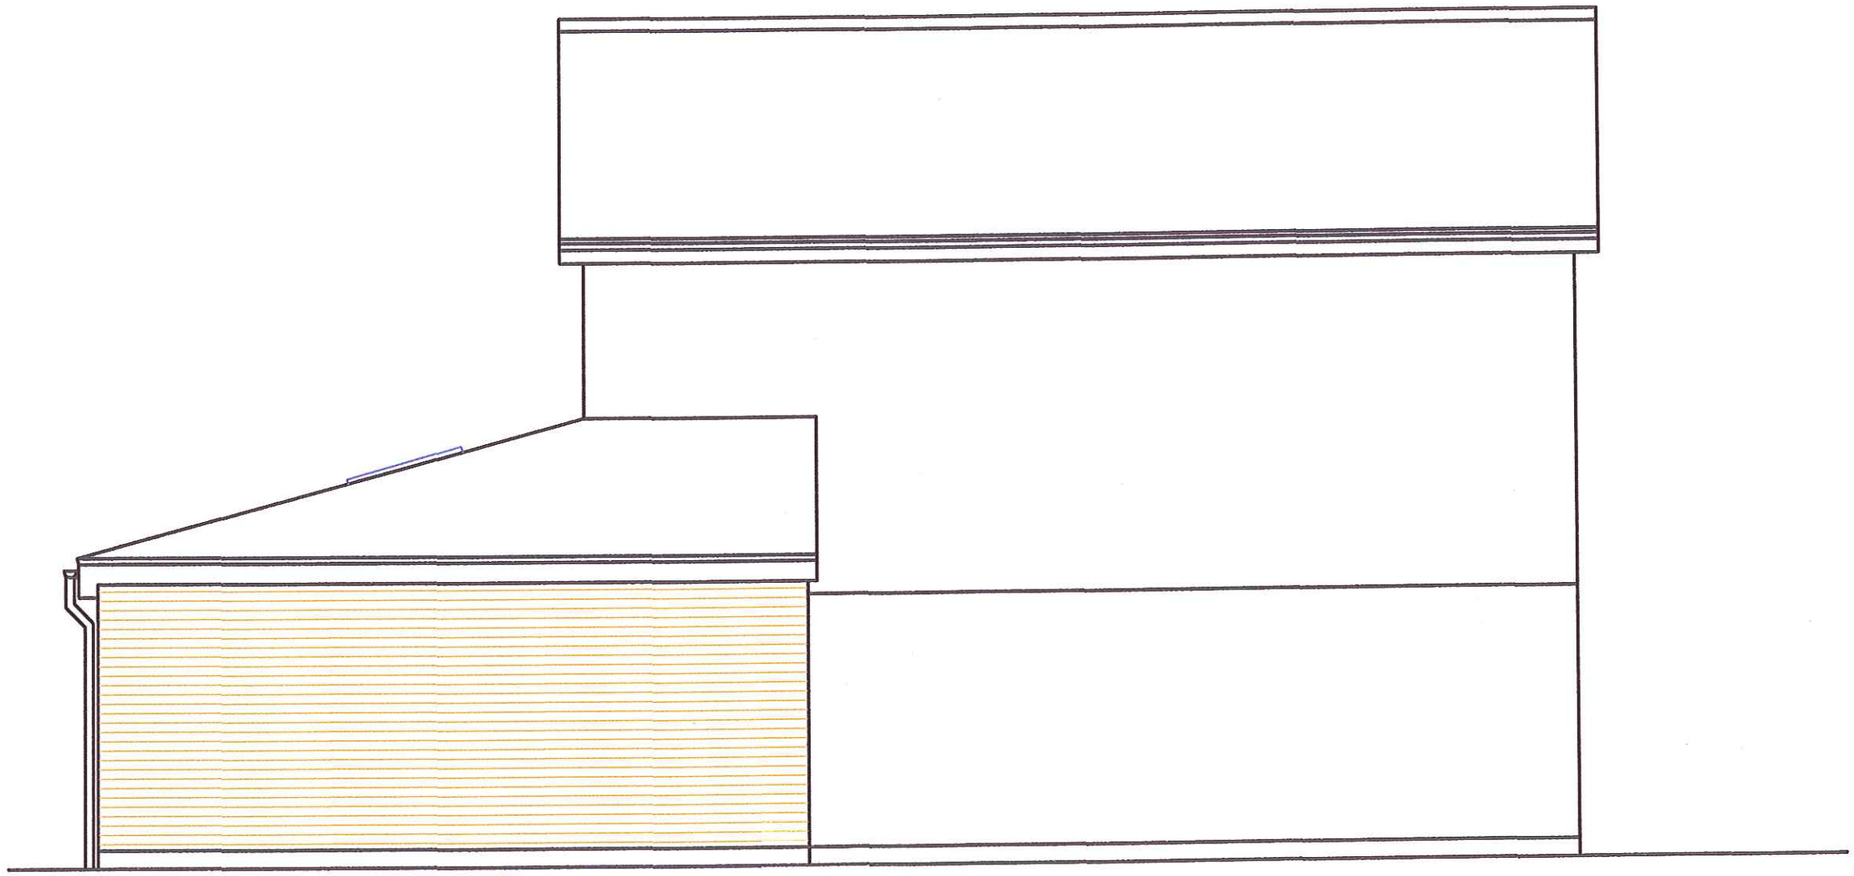

Date - January 2017

Tamaly and Phil Fulwood

12 Beech Close
Cheadle

Proposed side elevation

scale 1:50 @ A3 | Drg No. PT 05