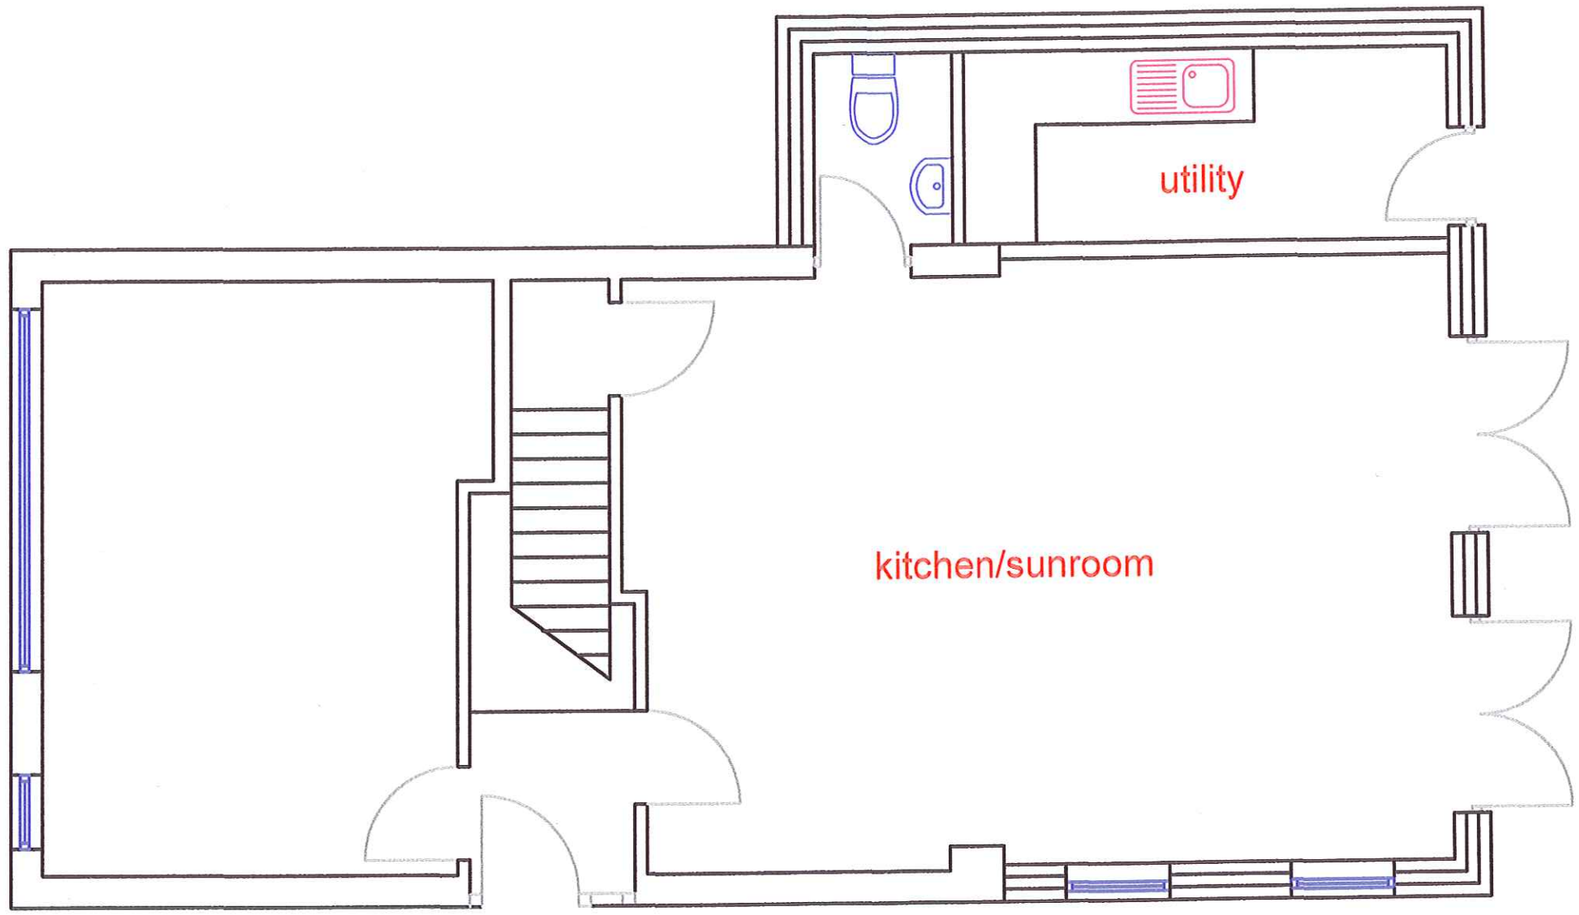


Date - July 2016	
Tamaly and Phil Fulwood 12 Beech Close Cheadle	
Proposed ground floor plan	
scale 1:50 @ A3	Drg No. PT 06a