Site Plan



Block Plan

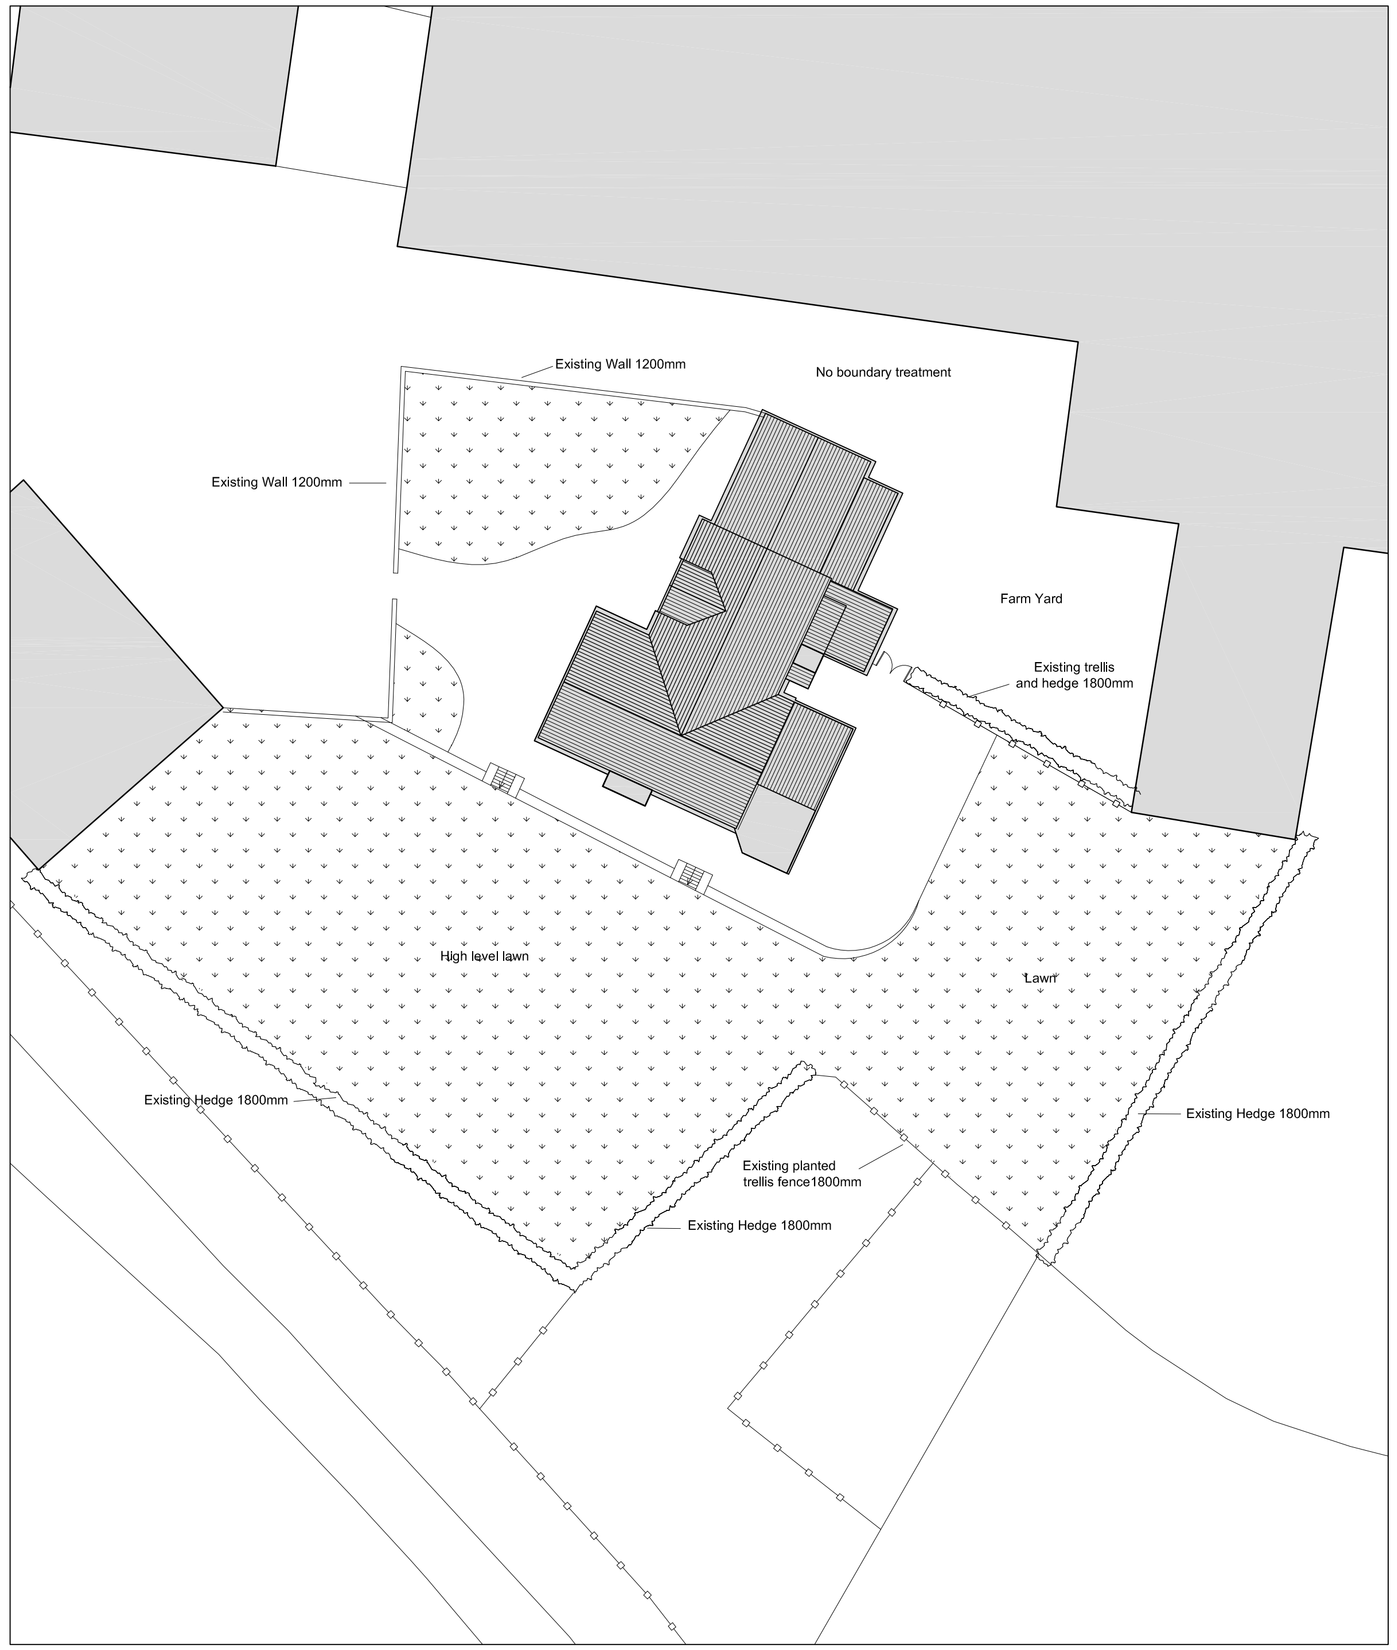

N

Metres
01 02 03 04 05 10 15 20
SCALE 1:200

revisions

ref	date		initials

notes for construction

1. This drawing shall not be scaled to ascertain dimensions
2. Dimensions shall be checked and verified prior to work being commenced

Hayes & Partners

Architects
Historic Building Consultants

Atlas House
Old Hall Street
Macclesfield Cheshire SK10 2DT
Telephone 01625 426218
Fax 01625 511 732
hp@atlashouse.co.uk

Cloud House Farm

Site and Block Plans
as existing

scale	1:200@A1	
date	09.04.13	
drawn	HD	
number	3590/03	revision