
Site Plan

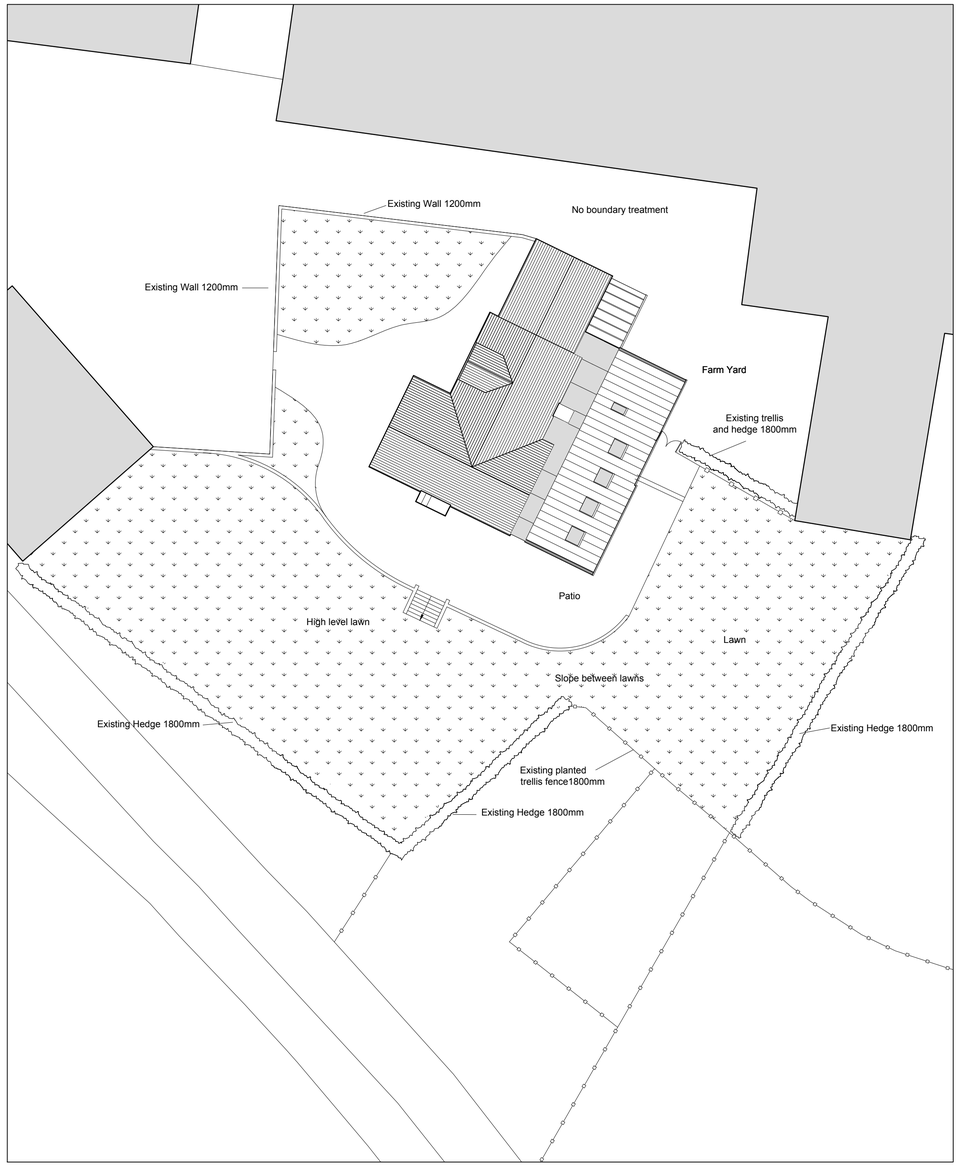

Block Plan



N

Metres
01 02 03 04 05 10 15 20
SCALE 1:200

revisions

ref	date		drawn	chk'd
A	11/12/15	General Revisions	TAP	EH
B	27/01/16	General Revisions	TAP	CIM
C	04/05/16	General Revisions	CIM	CIM
D	24/01/17	General Revision	LS	CIM

notes for construction

1. This drawing shall not be scaled to ascertain dimensions
2. Dimensions shall be checked and verified prior to work being commenced

Hayes & Partners

Architects
Historic Building Consultants

Atlas House
Old Hall Street
Macclesfield Cheshire SK10 2DT
Telephone 01625 426218
Fax 01625 511 732
hp@hayesandpartners.co.uk

job

Cloud House Farm
CW12 3QF

Site Plan
As Proposed

scale	1:200 @A1		
date	14/09/15		
drawn	TAP	checked	EH
number	3590/11	revision	D