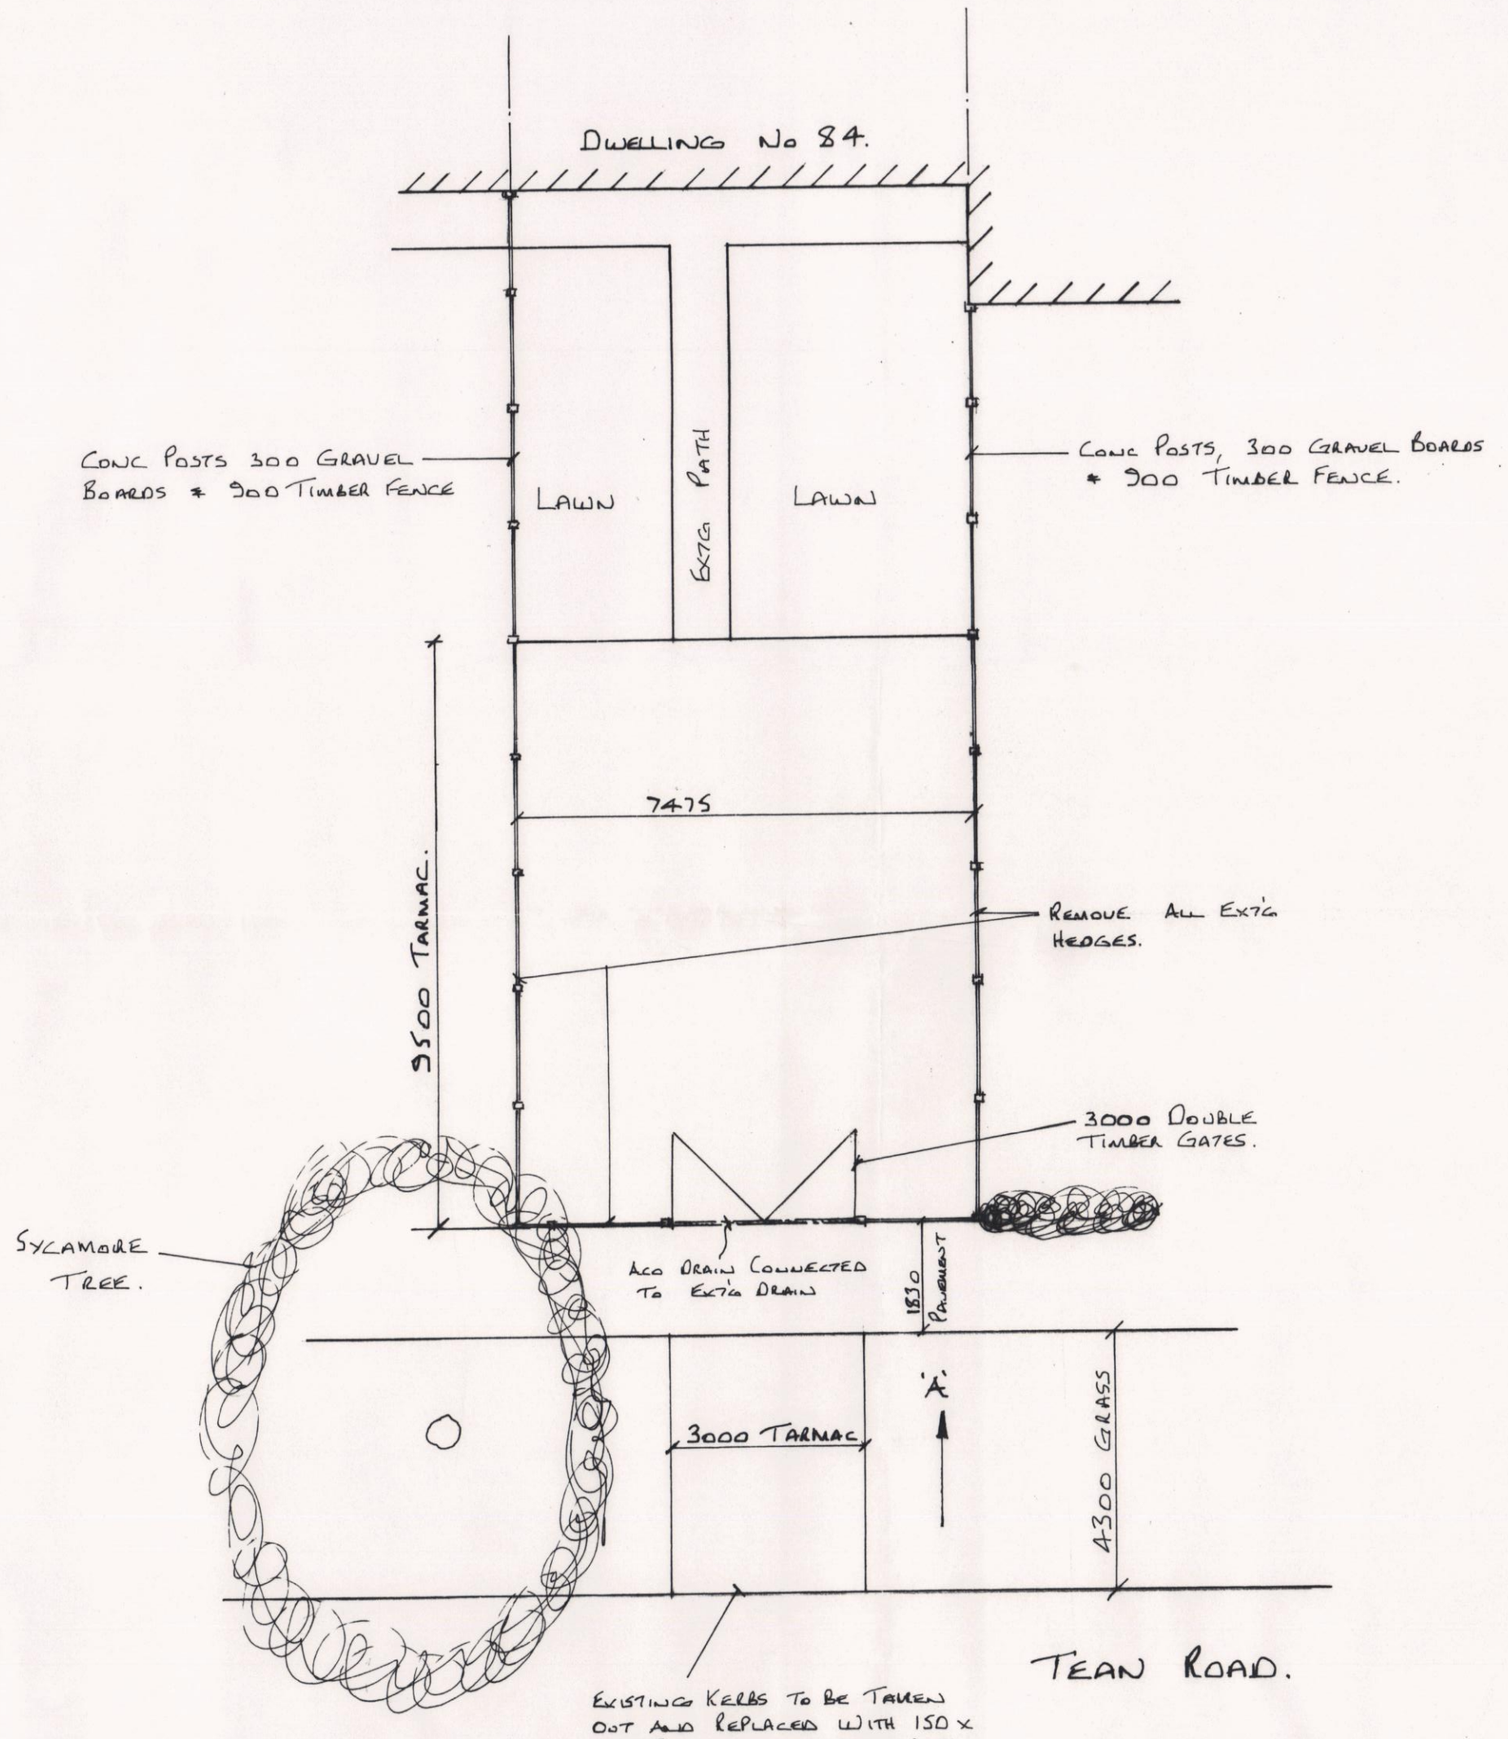

Plan

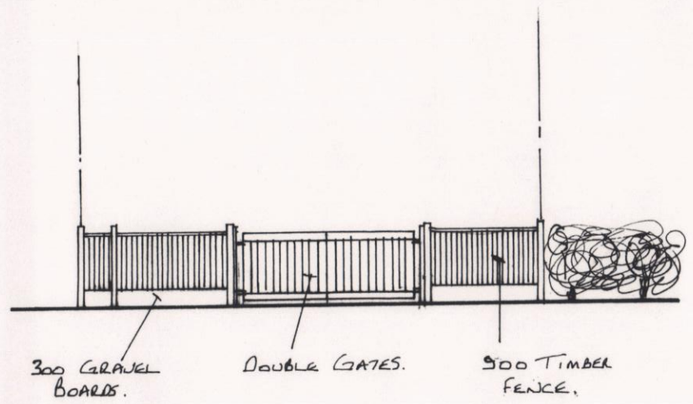

View 'A'

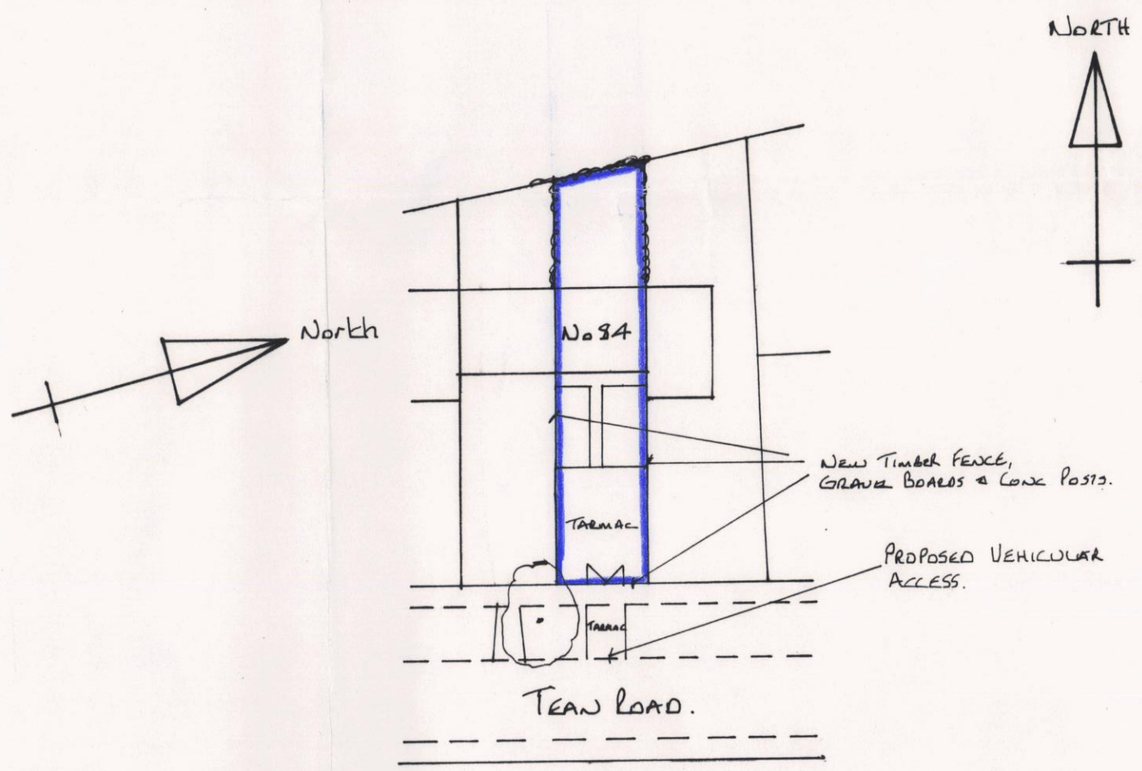

Site Plan
1:500

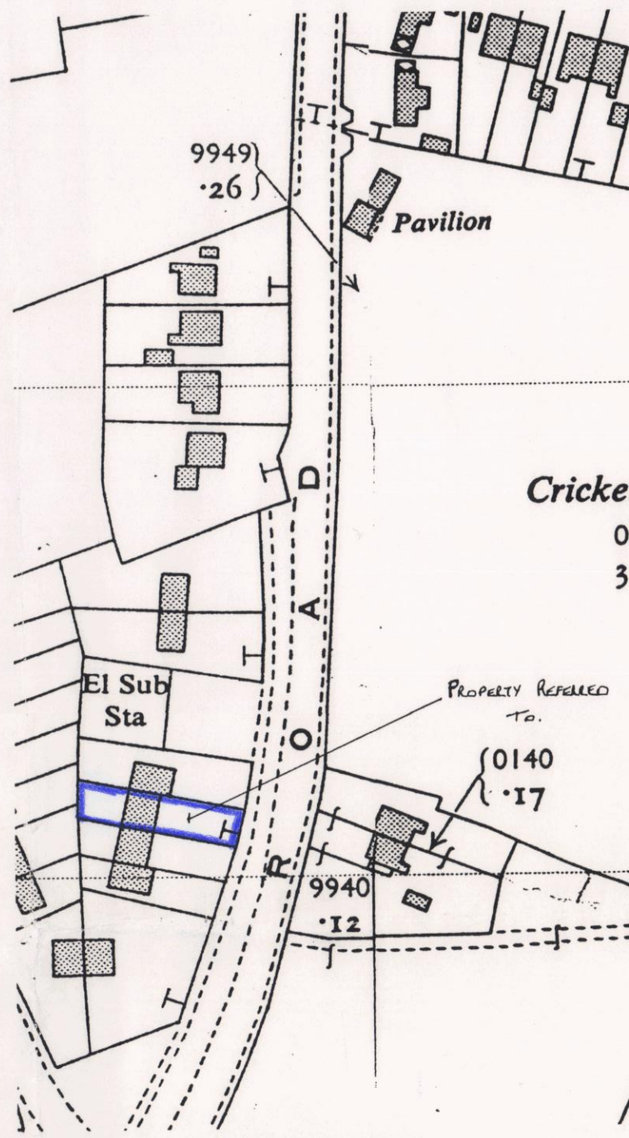

Location Pla
1:1250

09/00917/

Proposed Vehicular Access
Cheadle, Staffs Moorlands
Date:- September 15th 2009.
Scale: 1:100