

NORTH ELEVATION

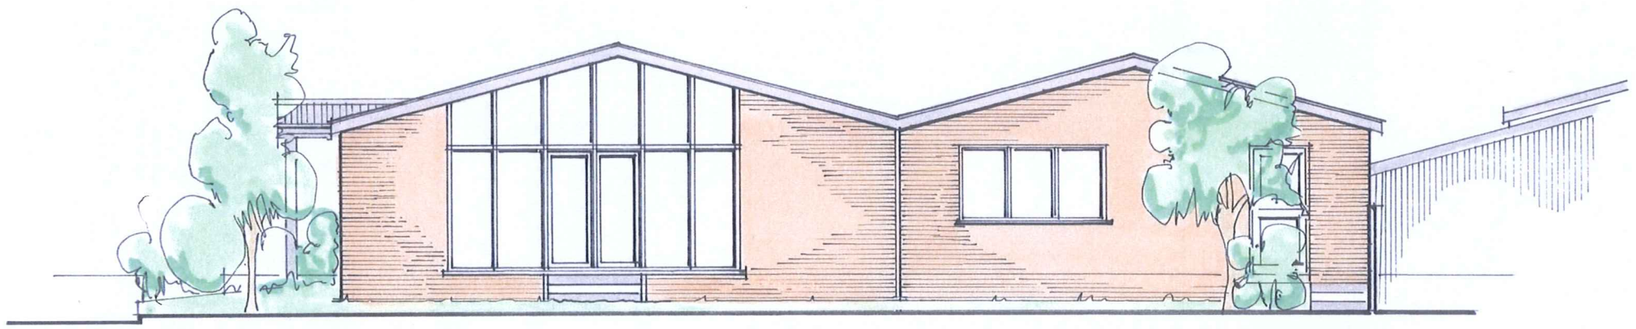

WEST ELEVATION

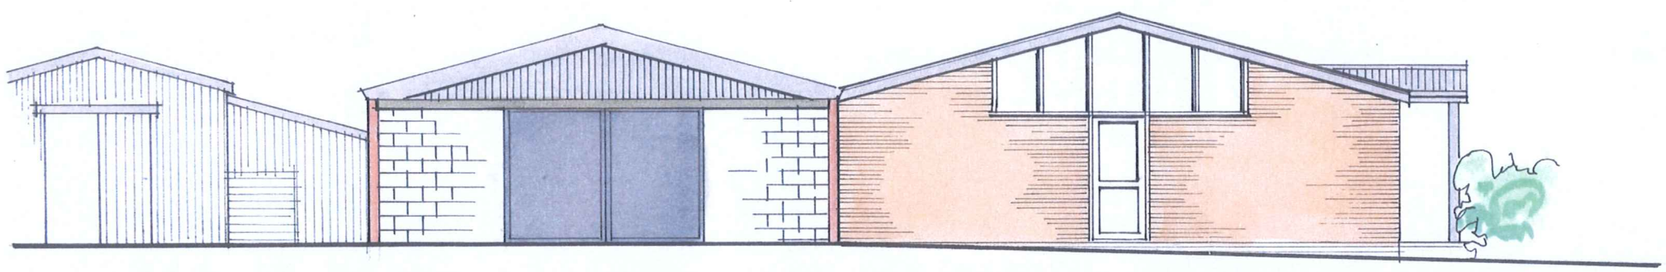

EAST ELEVATION

REV C. 7.12.09 ELEVATIONS UPDATED.
REV. B. 30.11.09. PATIO DOOR ADDED. WEST ELEVATION
REV. A. 26.11.09. FEATURE WINDOW.

PROJECT
DALE BANK FARM SHOP, FREEHAY

CLIENT
MR. R. SCRAGG

DRAWING
PROPOSED ELEVATIONS

HOWKINS & HARRISON

DRN. BY	SCALE	DRAWING NUMBER	REV
DAC	1:100	DBFS.ELE.002	C
DATE 25.11.09			