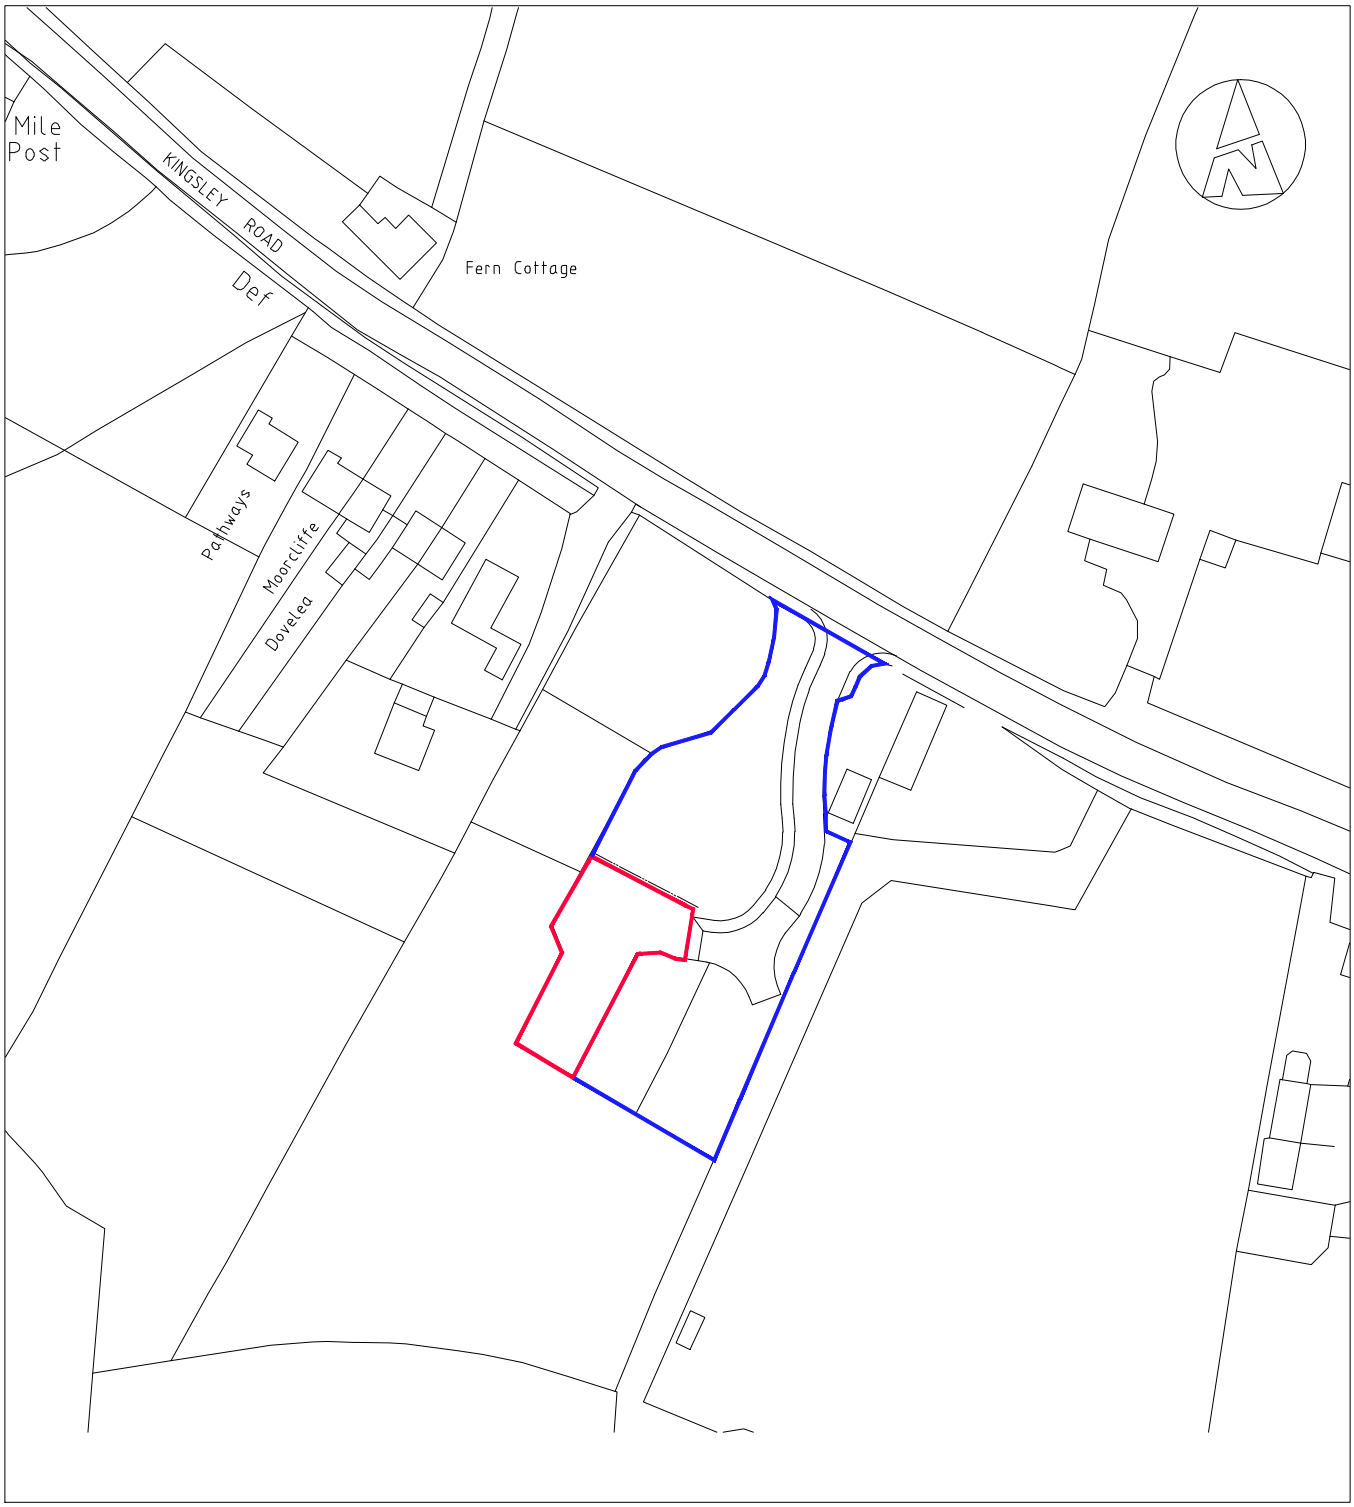

© Crown Copyright 2016
All rights reserved. Licence number 100049235

LOCATION PLAN Scale 1:1250

0m 10m 20m 30m 40m 50m 60m 70m 80m 90m 100m 110m 120m

Scale bar 1:1250 @ A4

Broadoak Properties Ltd