

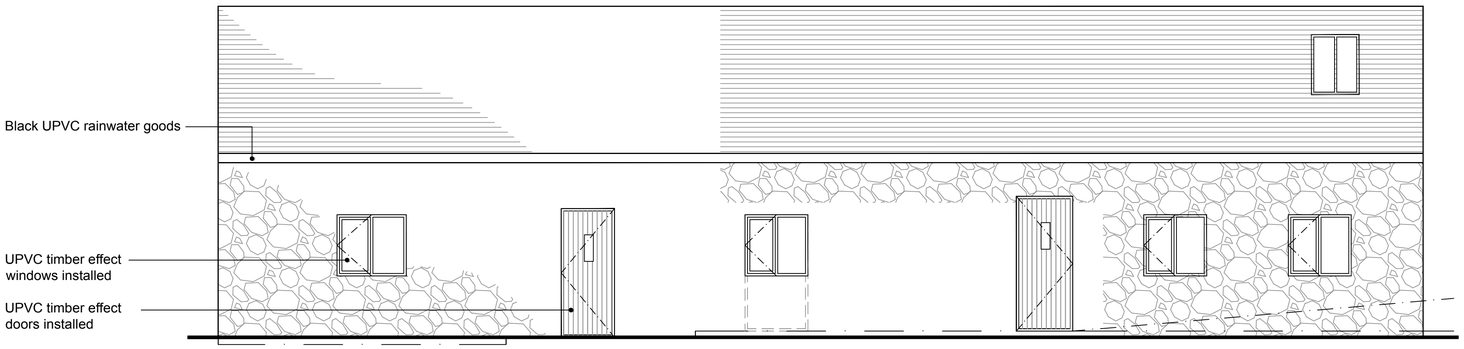



Proposed Front Elevation

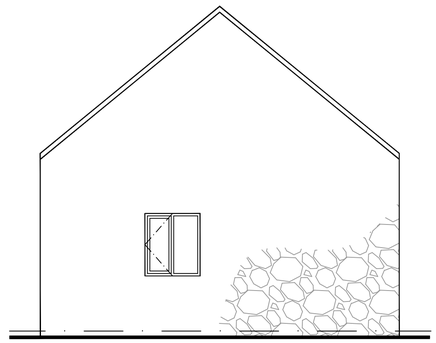


Proposed Side Elevation

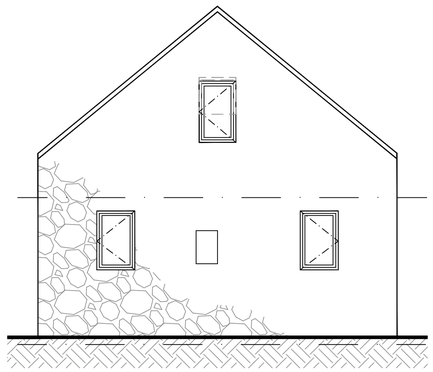


Proposed Side Elevation

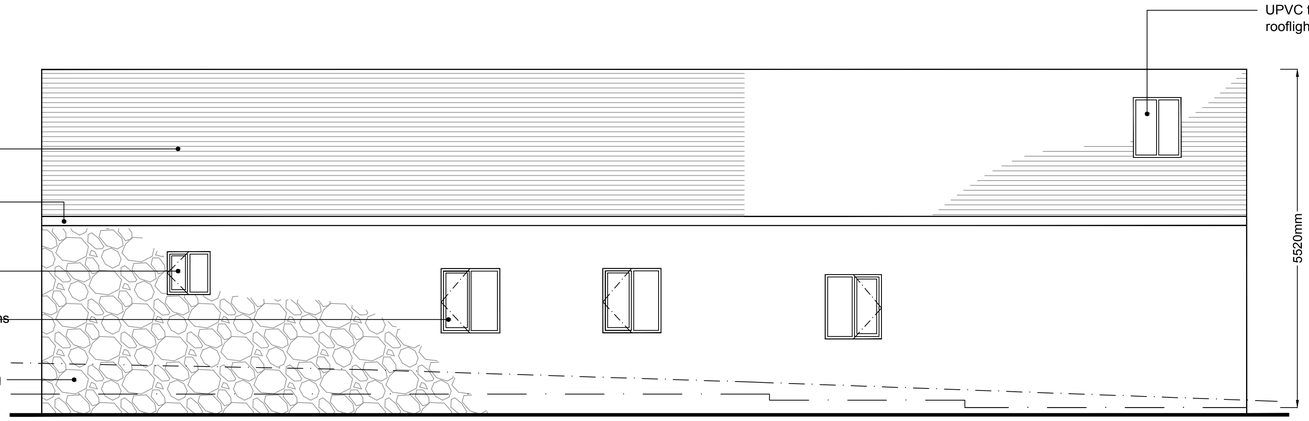


Proposed Rear Elevation

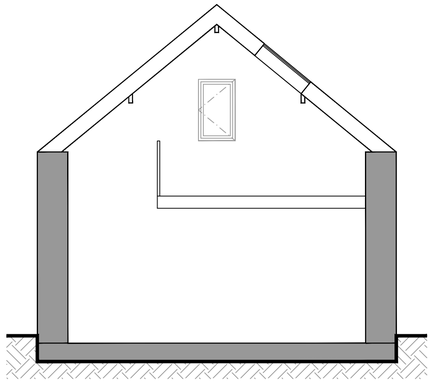

Proposed Cross Section X-X

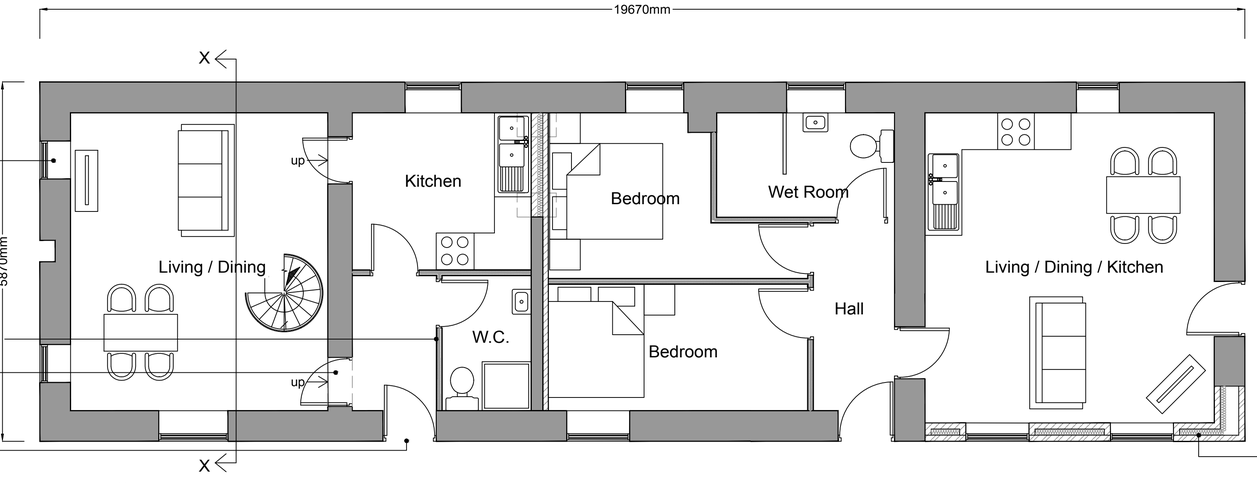

Proposed Floor Plan

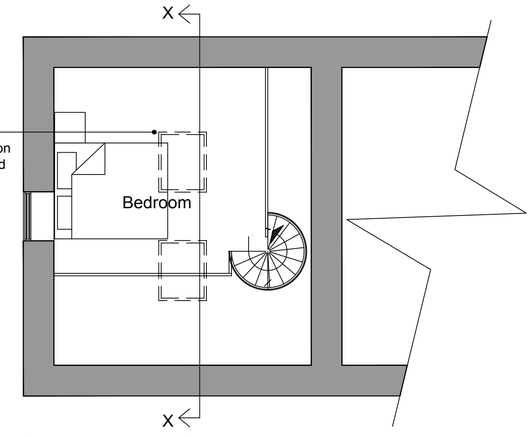

Proposed First Floor Plan

FOREFRONT
DEVELOPMENT CONSULTING
9 Britannia Park, North Road, Stoke on Trent, ST6 2PZ
Office 01782 216912 WWW.FOREFRONTDC.UK

CLIENT

MR N. POTTS

PROJECT

Proposed change of use from agricultural building into 2 no holiday cottages.at New Hill Farm, Tickhill Lane, Dilhorne, Staffordshire, ST10 2PL.

TITLE

Proposed Plans and Elevations.

SCALE	DRAWN
1:50 @ A1	OJM
DRG NO.	DATE
17-108-04	02 / 03 /17

REV.	DESCRIPTION	DATE

The contents of this drawing are the copyright of Forefront Development Consulting .