
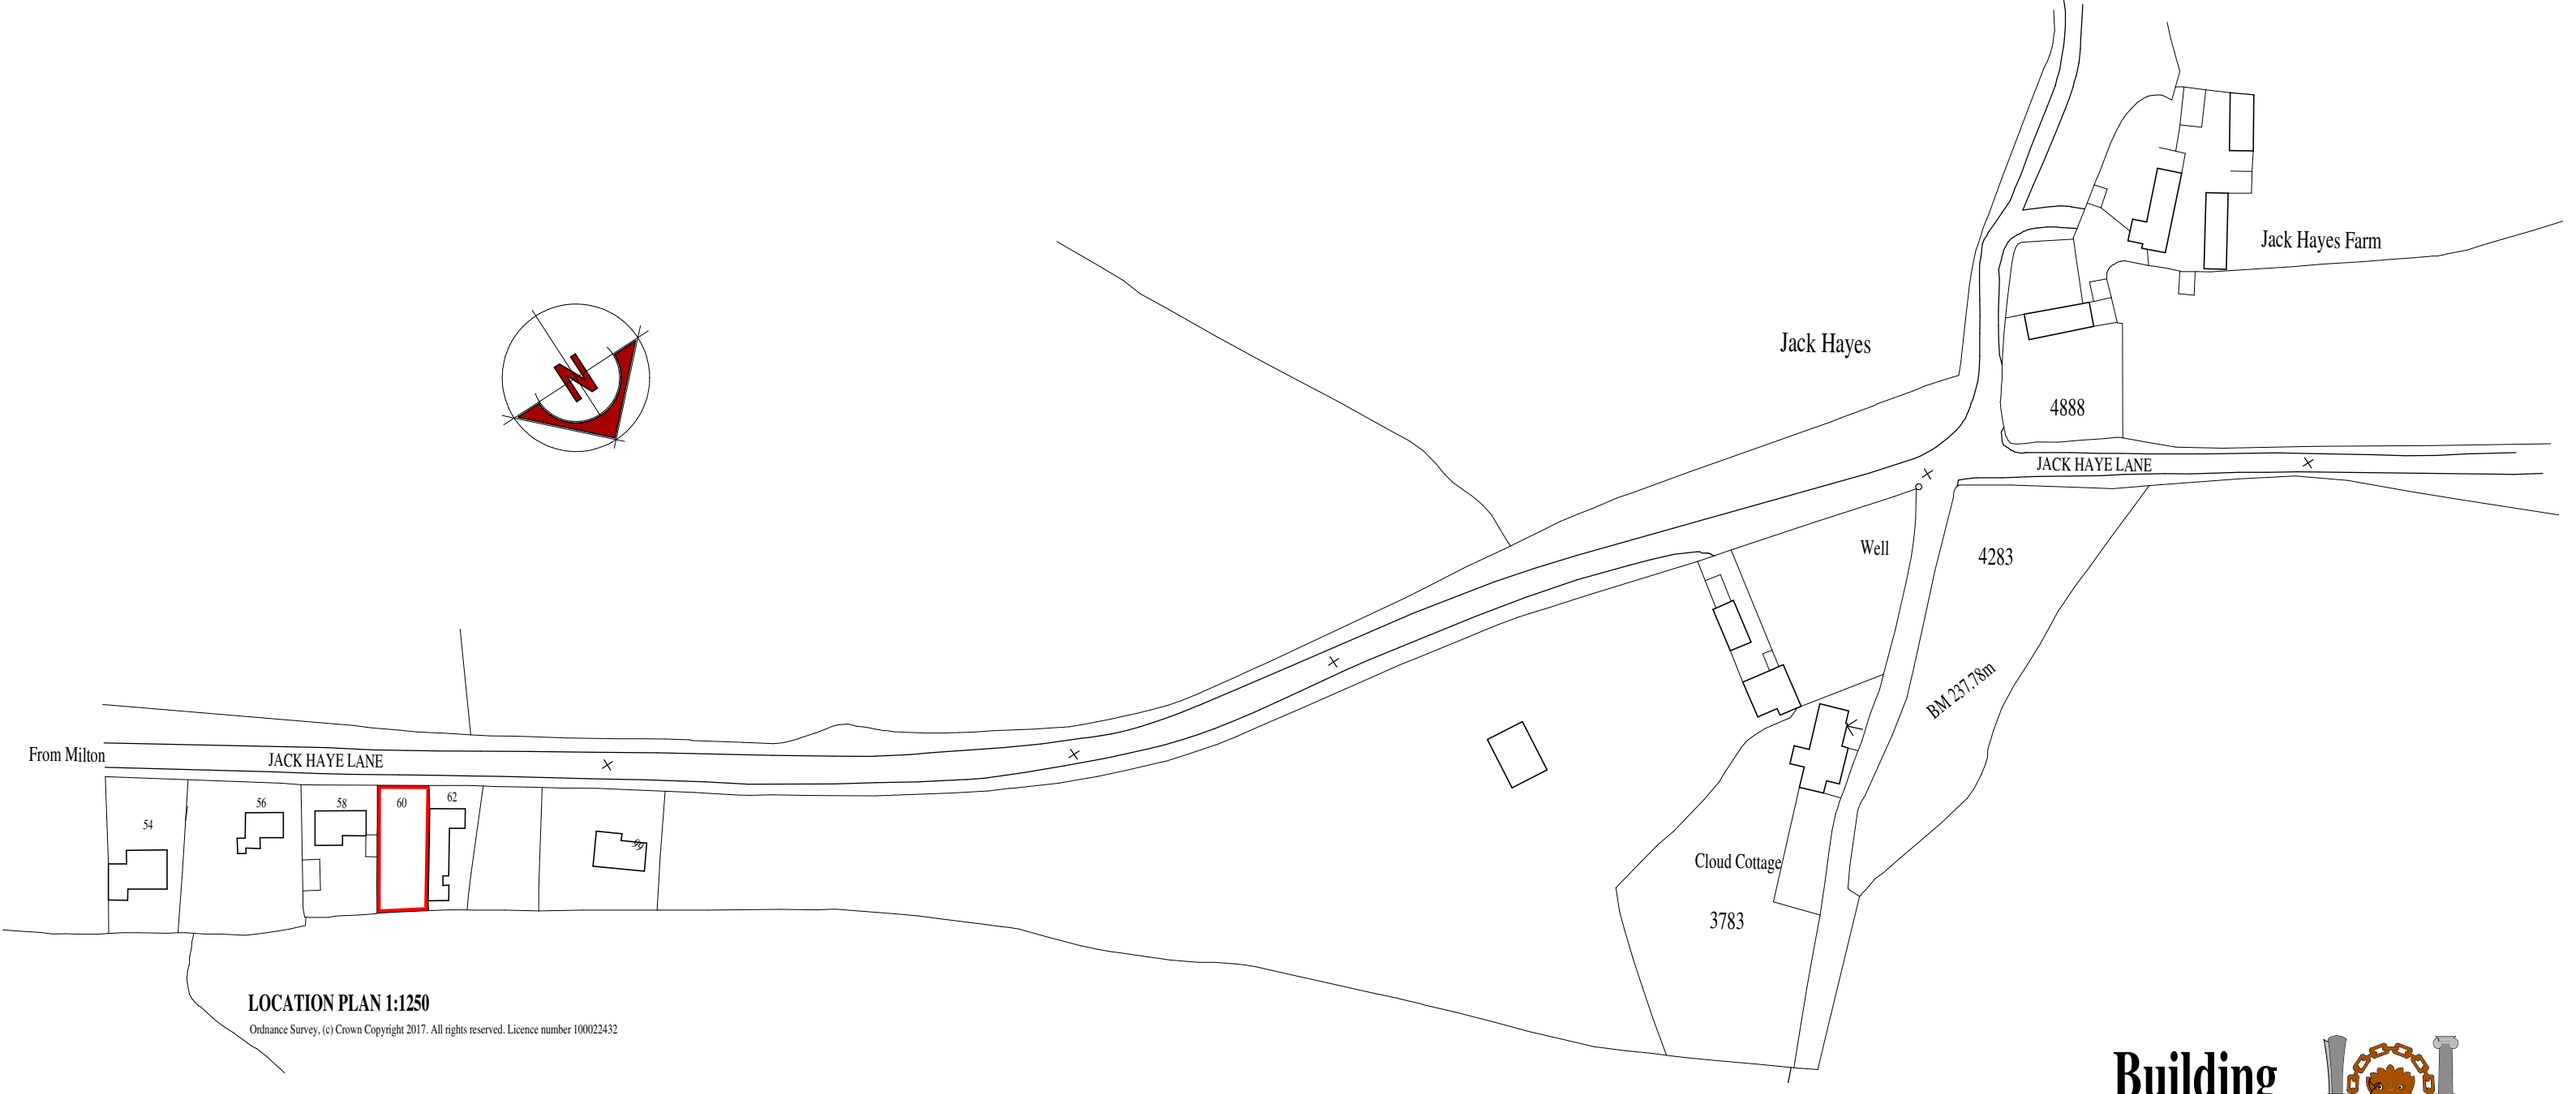


LOCATION PLAN 1:1250

Ordnance Survey, (c) Crown Copyright 2017. All rights reserved. Licence number 100022432

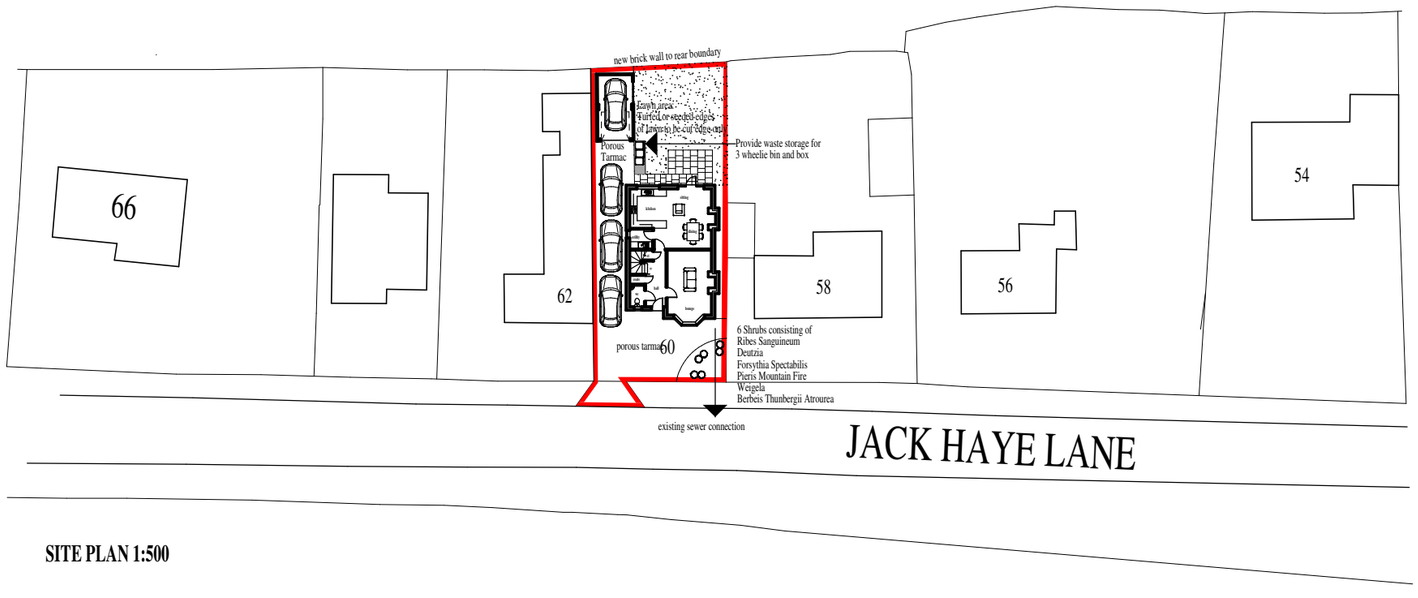

SITE PLAN 1:500

Building Design

CIAT
Registered Practice

TITLE

PROPOSED NEW DWELLING
60 JACK HAYES LANE
LIGHT OAKS
STOKE-ON-TRENT
ST2 7NG

CLIENT

MR. T. DYKES

DRAWING NO.

LOCATION/SITE PLAN

SCALE	DATE
1:1250/500	MARCH 2017

B. BLAKEMAN CIAT

15A, WHITMORE ROAD, NEWCASTLE,,
STAFFORDSHIRE. ST5 3LY
TEL/FAX 01782 632911