Newhill Farm

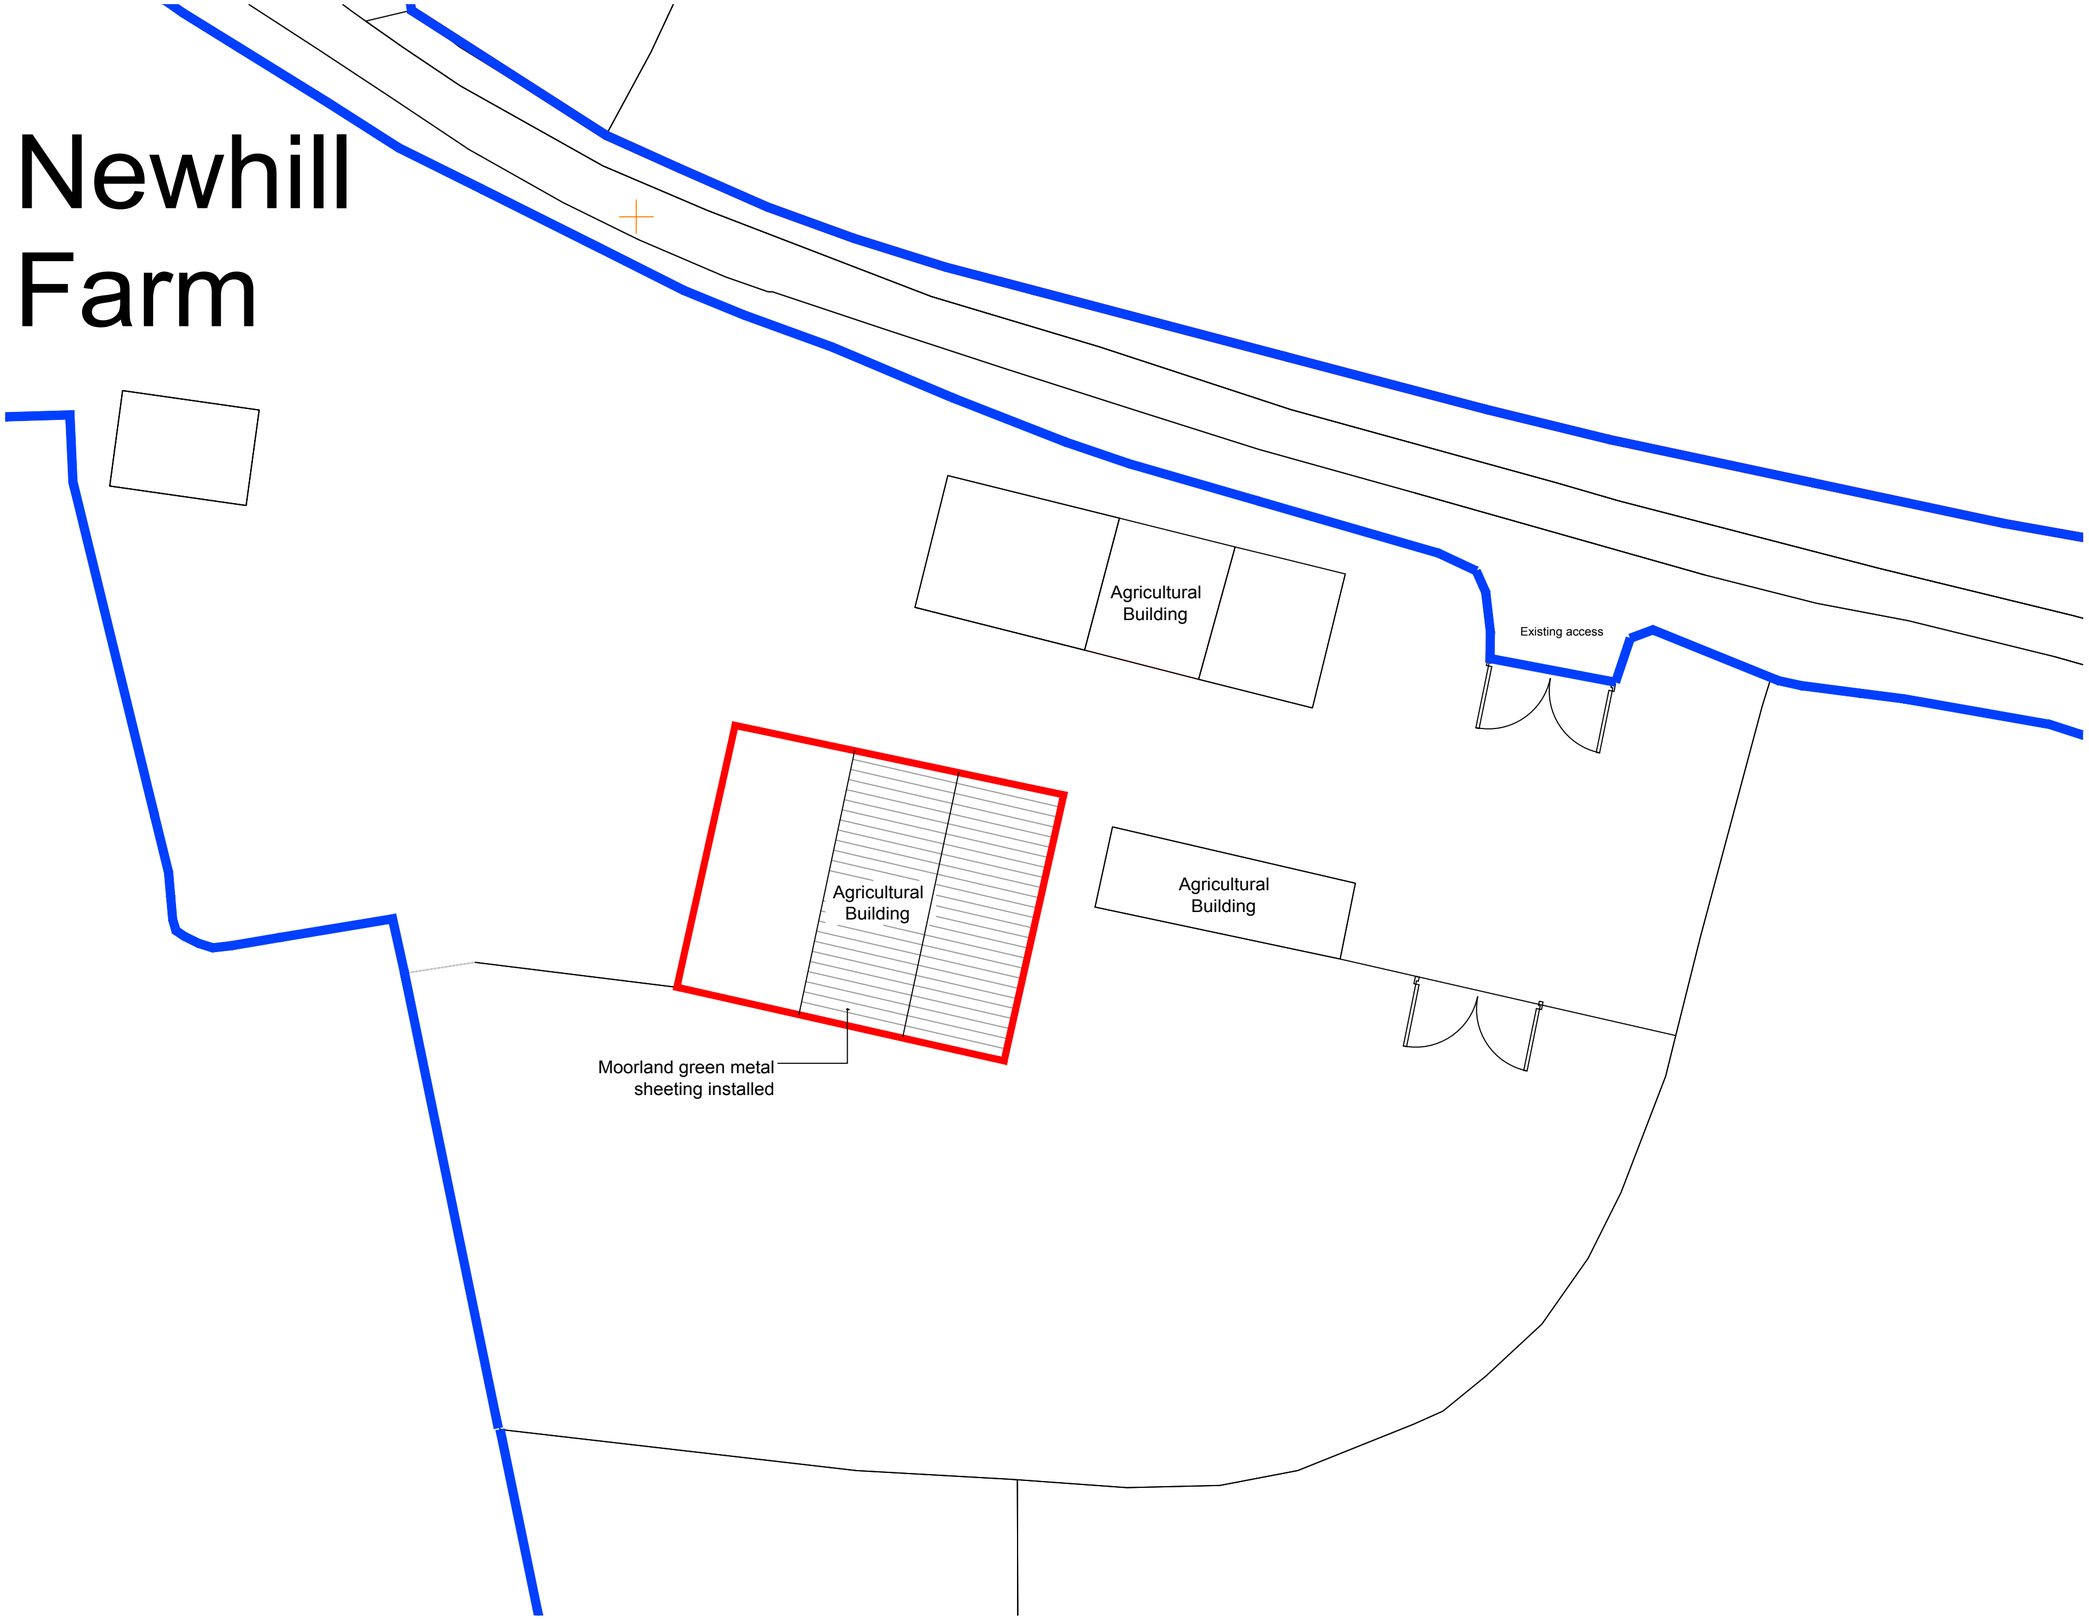

FOREFRONT
DEVELOPMENT CONSULTING
9 Britannia Park, North Road, Stoke on Trent, ST6 2PZ
Office 01782 216912 WWW.FOREFRONTDC.UK

CLIENT

MR N. POTTS

PROJECT

Demolition and reinstatement of agricultural building at New Hill Farm, Tickhill Lane, Dilhorne, Staffordshire, ST10 2PL.

TITLE

Proposed Block Plan

SCALE	DRAWN
1:200 @ A2	OJM
DRG NO.	DATE
17-114-05	30 / 03 /17

REV.	DESCRIPTION	DATE

The contents of this drawing are the copyright of Forefront Development Consulting .