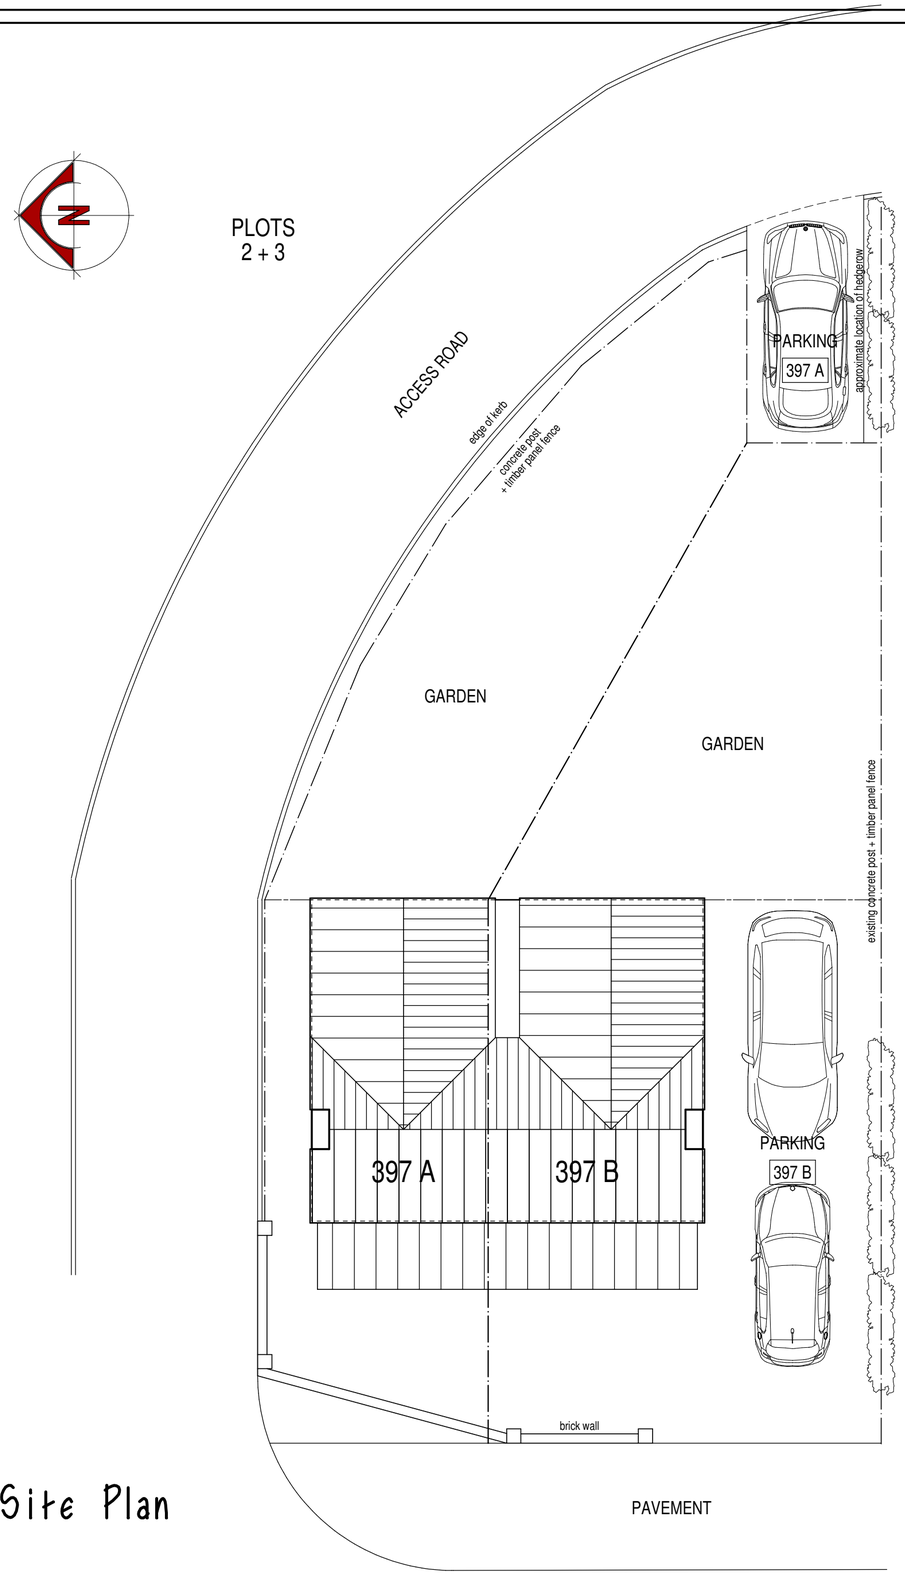


Site Plan

0.0m 1.0m 2.0m 3.0m 4.0m 5.0m

scale bar @ 1:100

Mr M Davis

PROPOSED EXTENSION + CONVERSION
INTO 2 BUILDINGS AT,
397 CHEADLE ROAD, CHEDDLETON
STAFFS, ST13 7BH

PLANNING PROPOSAL

SITE PLAN

Date	Sheet	Scale
APRIL 2017	A2	1:100
Drg No.	Rev.	Drawn
2017-2225-04	-	NAW

SAMMONS Architectural LIMITED
Chartered Institute of Architectural Technologists Registered Practice
10 Cawdry Buildings, Fountain Street, Leek. ST13 6JP
Telephone: 01538 386002
E-mail: info@sammonsltd.co.uk
Web: www.sammonsltd.co.uk

This drawing is copyright. Do not scale.
All dimensions must be checked prior to commencement.