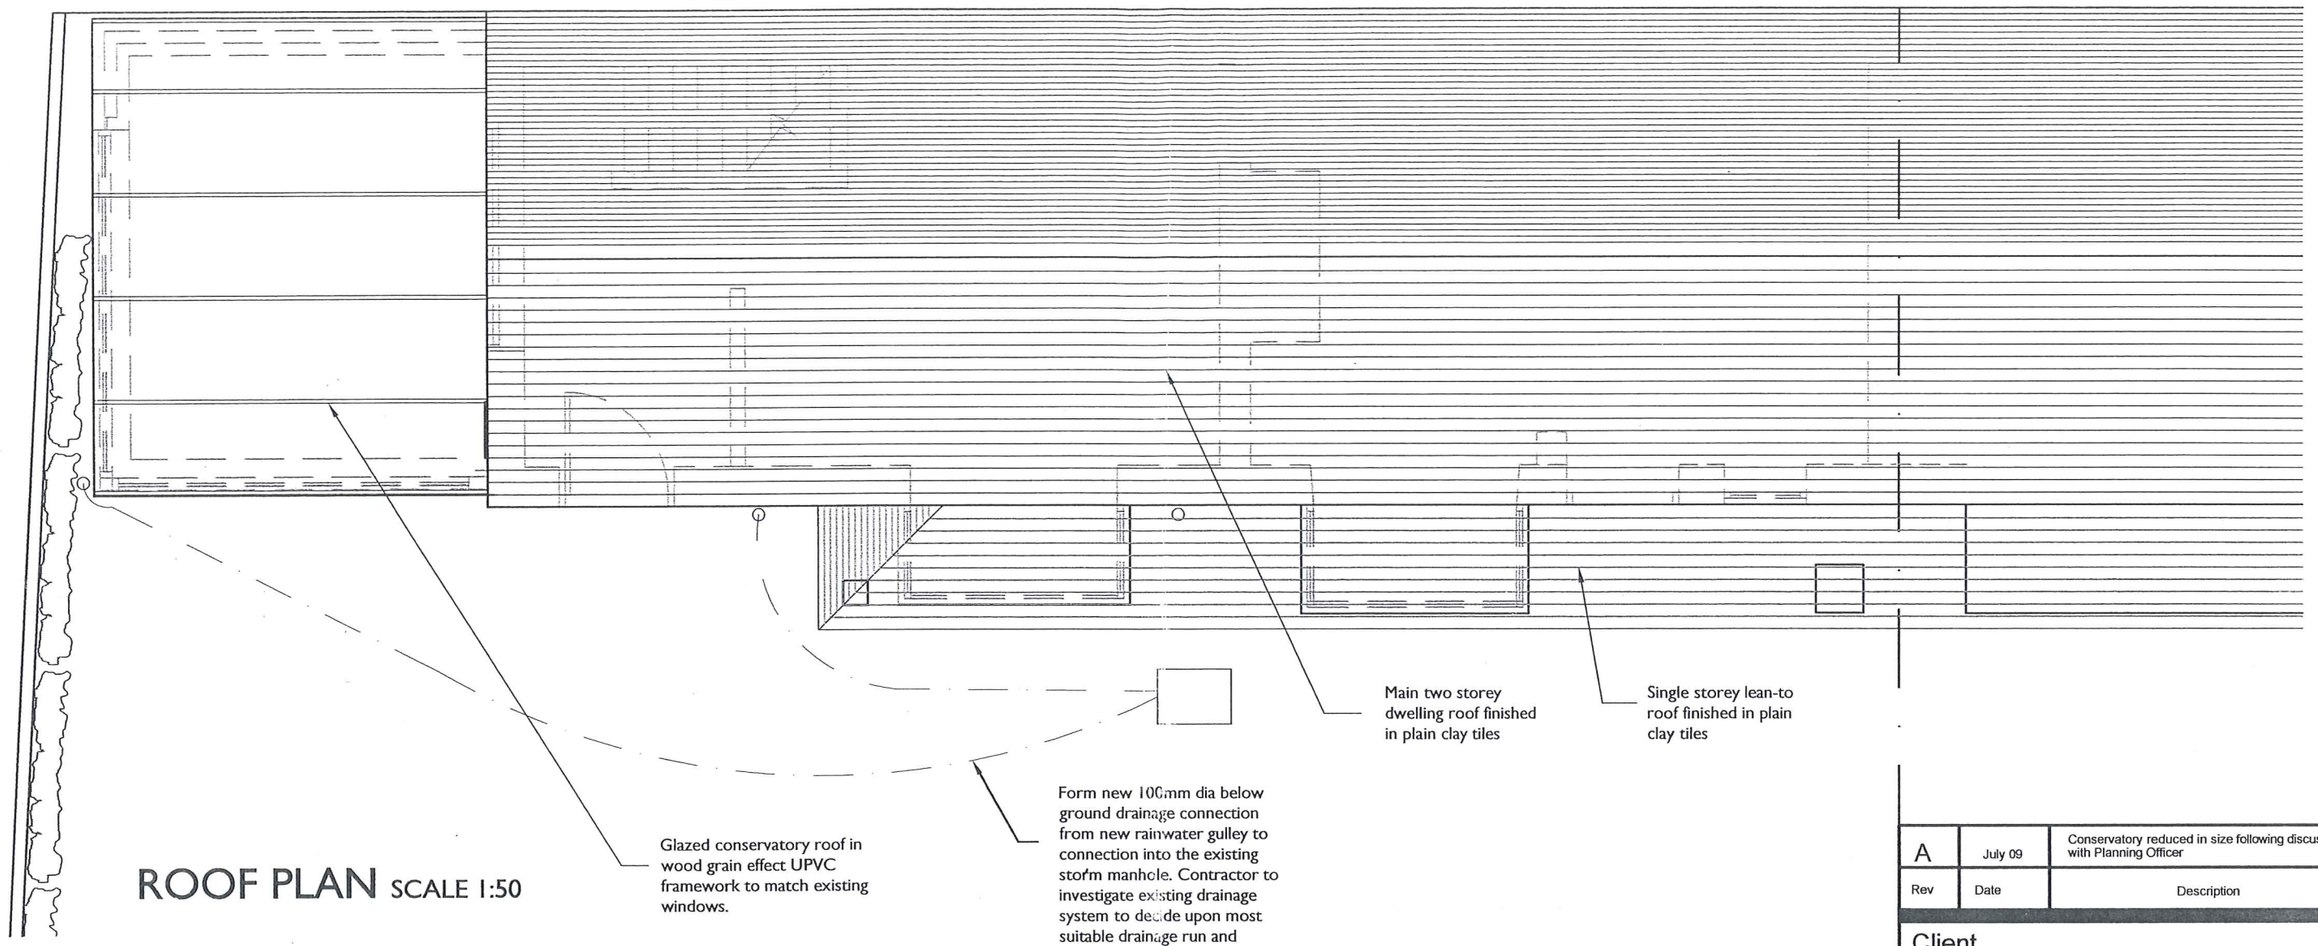

ROOF PLAN SCALE 1:50

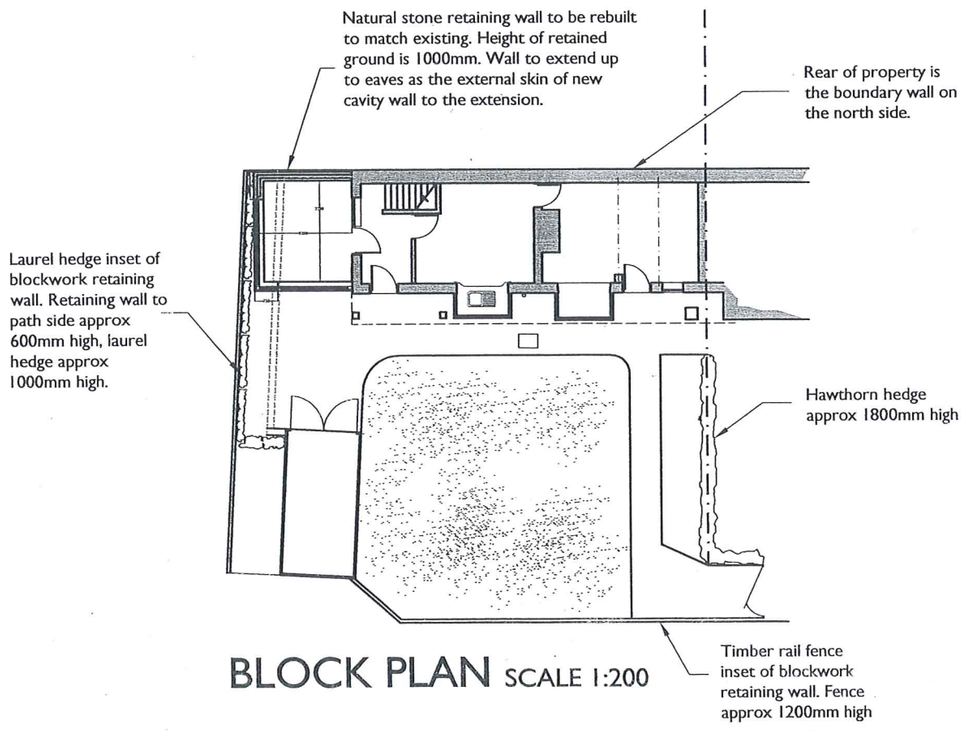

BLOCK PLAN SCALE 1:200

09/01206/ FUL 16 DEC 2009 - SMS

Rev	Date	Description
A	July 09	Conservatory reduced in size following discussion with Planning Officer

Client
MR AND MRS A RUSHTON

Project
PROPOSED CONSERVATORY
No.2 NEWTON LANE
THREAPWOOD
Nr CHEADLE, STAFFORDSHIRE

Title
PLANNING
ROOF PLAN AND BLOCK PLAN

Scale 1:50 1:200 | Date FEB '09

Status
Planning

Drg No. 03 | Rev A

[redacted]

This drawing is Copyright. It is sent to you in confidence. It must not be copied or disclosed to third parties without our written permission. It remains our property and must be returned on request.