

NOTES Copyright of Croft Architecture Limited. Drawings are not to be reproduced in whole or in part without the prior written permission of Croft Architecture Limited. Figured dimensions only are to be taken from this drawing, dimensions are not to be scaled off. Contractors are responsible for checking dimensions relative to their work. Croft Architecture Limited are to be advised of any discrepancies.

REVISIONS


REV.	DESCRIPTION	DRAWN	CHKD.	DATE
1st	FIRST ISSUE	JT		09/09/2009

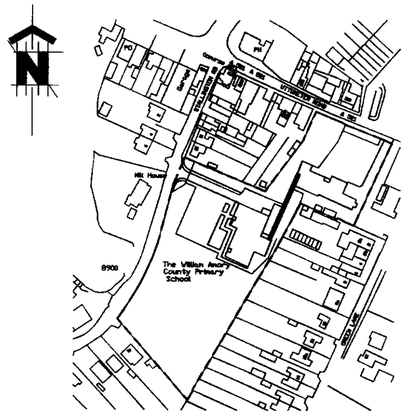


Location Plan
1.2500

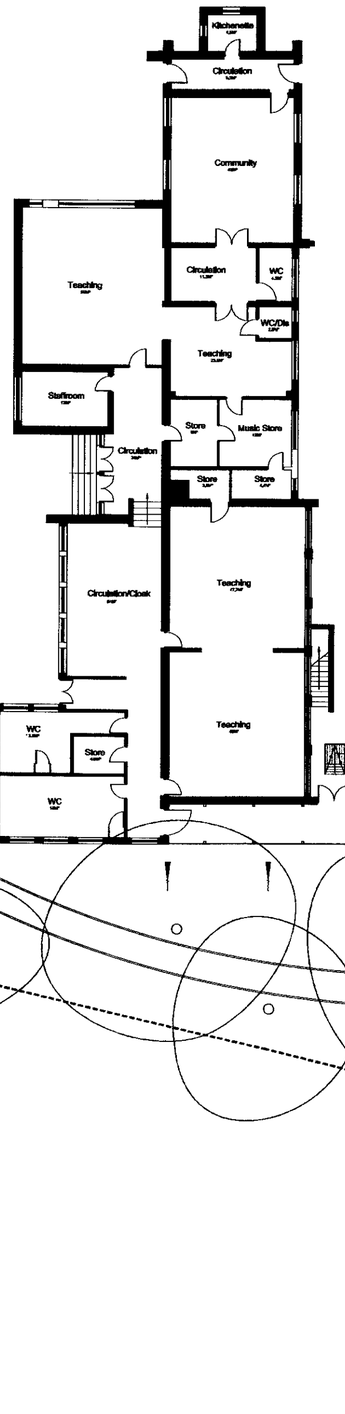

Existing Plan
1.200

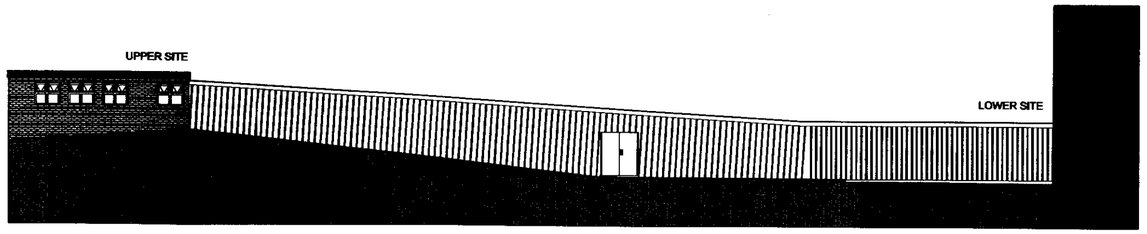

Elevation A
1.200

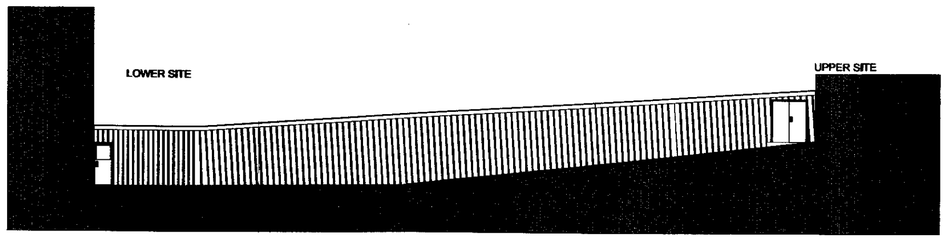

Elevation B
1.200



Elevation C
1.200

09/01196/ CON/SC 14 DEC 2009

Croft Architecture Limited
Chartered Architects
6-7 Pearl House, Anson Court, Staffordshire Technology Park, Stafford, ST18 0GB
Tel. 01785 248 542
Fax. 01785 222 232

PROJECT
Replacement link corridor between school buildings for The William Amory Primary School at Stallington Lane

DRAWING TITLE
Existing Plan and Elevations

SCALE	SHEET SIZE	No. of SHEETS	SHEET No.	CAD FILE
Varies	A2	1	1	

DRAWING NUMBER
2015-001-A