OS Sitemap®

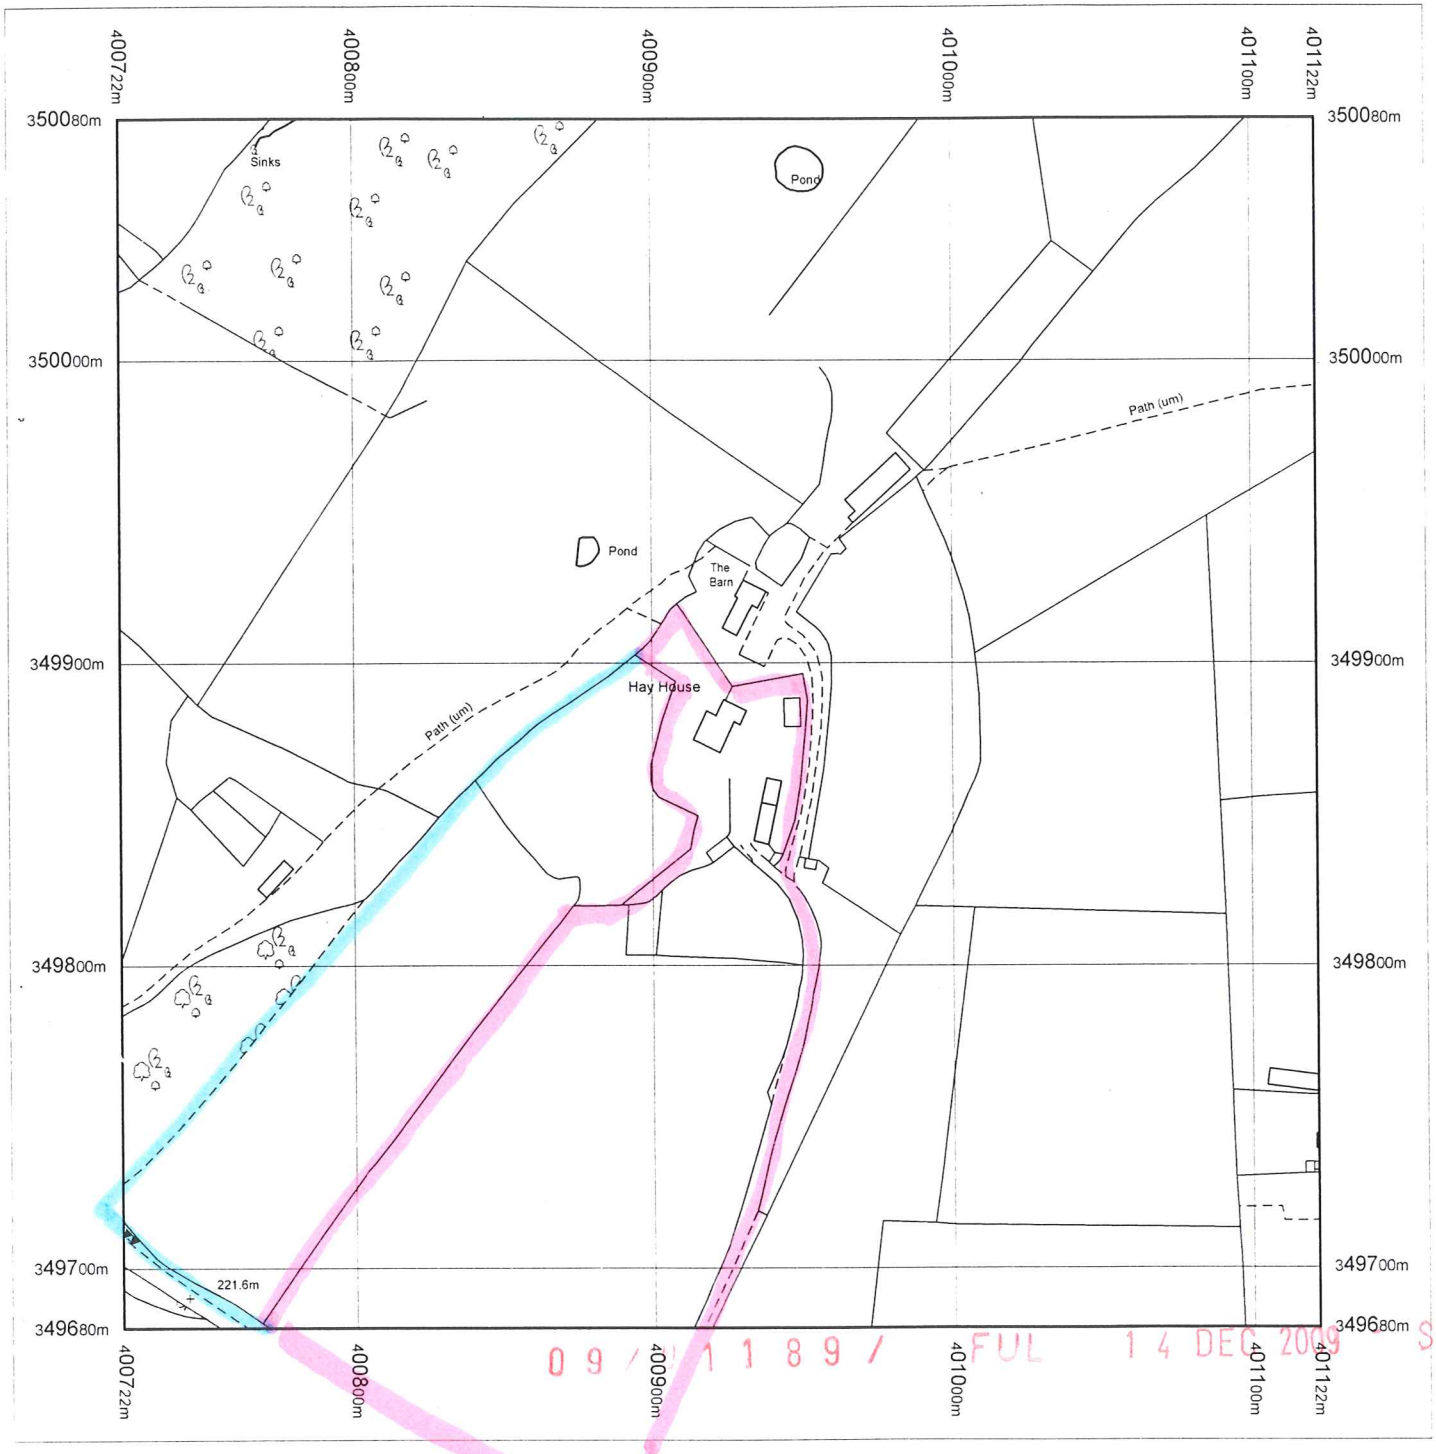

09/01189/FUL 14 DEC 2009

Produced 29.10.2009 from the Ordnance Survey National Geographic Database and incorporating surveyed revision available at this date. © Crown Copyright 2009.

Reproduction in whole or part is prohibited without the prior permission of Ordnance Survey.

Ordnance Survey, the OS Symbol and OS Sitemap are registered trademarks of Ordnance Survey, the national mapping agency of Great Britain.

The representation of a road, track or path is no evidence of a right of way.

The representation of features as lines is no evidence of a property boundary.

Metres
0 20 40 60 80 100

Scale 1:2500

Supplied by: **Dash**
Serial number: 00276300
Centre coordinates: 400921.75 349880.25

Further information can be found on the OS Sitemap Information leaflet or the Ordnance Survey web site: www.ordnancesurvey.co.uk

Robert Mitchell

Hay House Farm

Ipstones

ST10 2JR

The Barn

Hay House

N

BLOCK PLAN.
1:500.

PROPOSED:
BARN CONVERSIONS
AT: HAY HOUSE FM.
BELMONT RD IPSTONES.

FOR:
MR A. HALLARD.

PROPOSED: DOG KENNELS.

OUTDOOR PEN.

EXCERSIZE RUN

RETAINING WALL.

PROPOSED: RECEPTION
+ GROOMING

DRIVE.

09/01189/FUL 14 DEC 2009 - SM