"J"

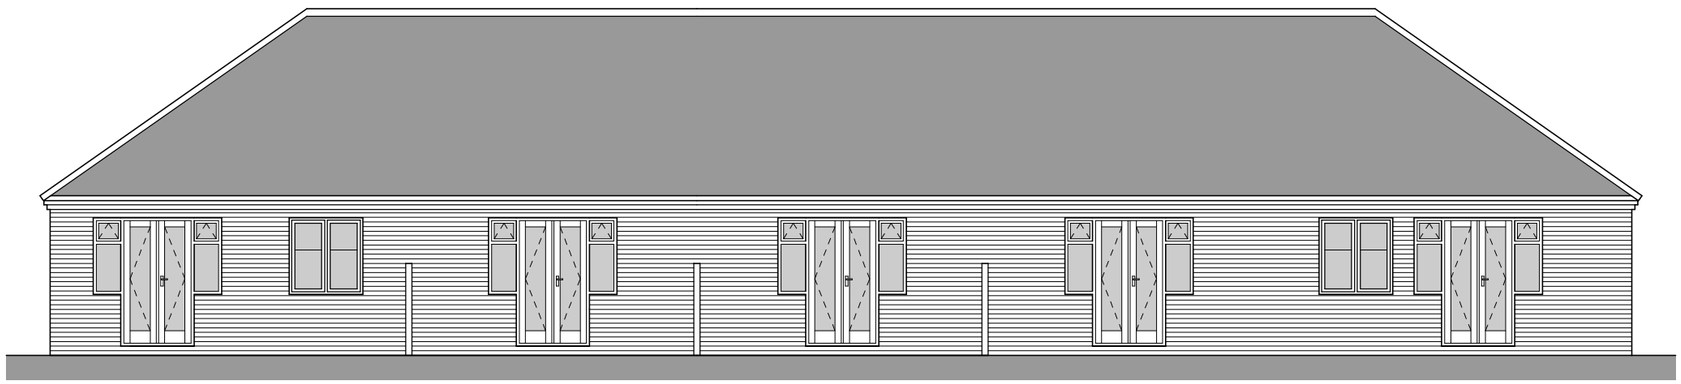

Rear Elevation

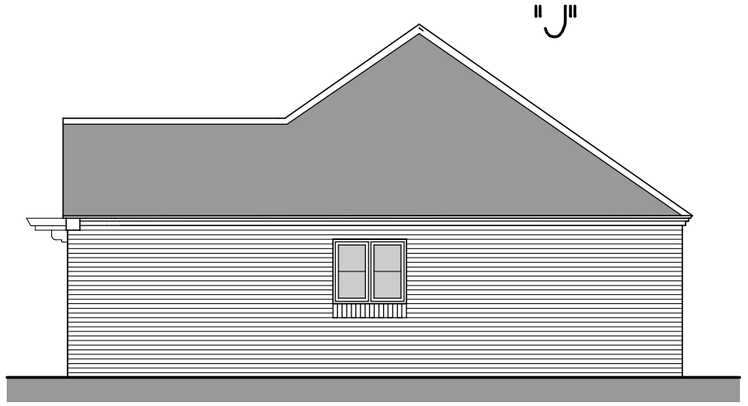

Side Elevation



Front Elevation



Side Elevation

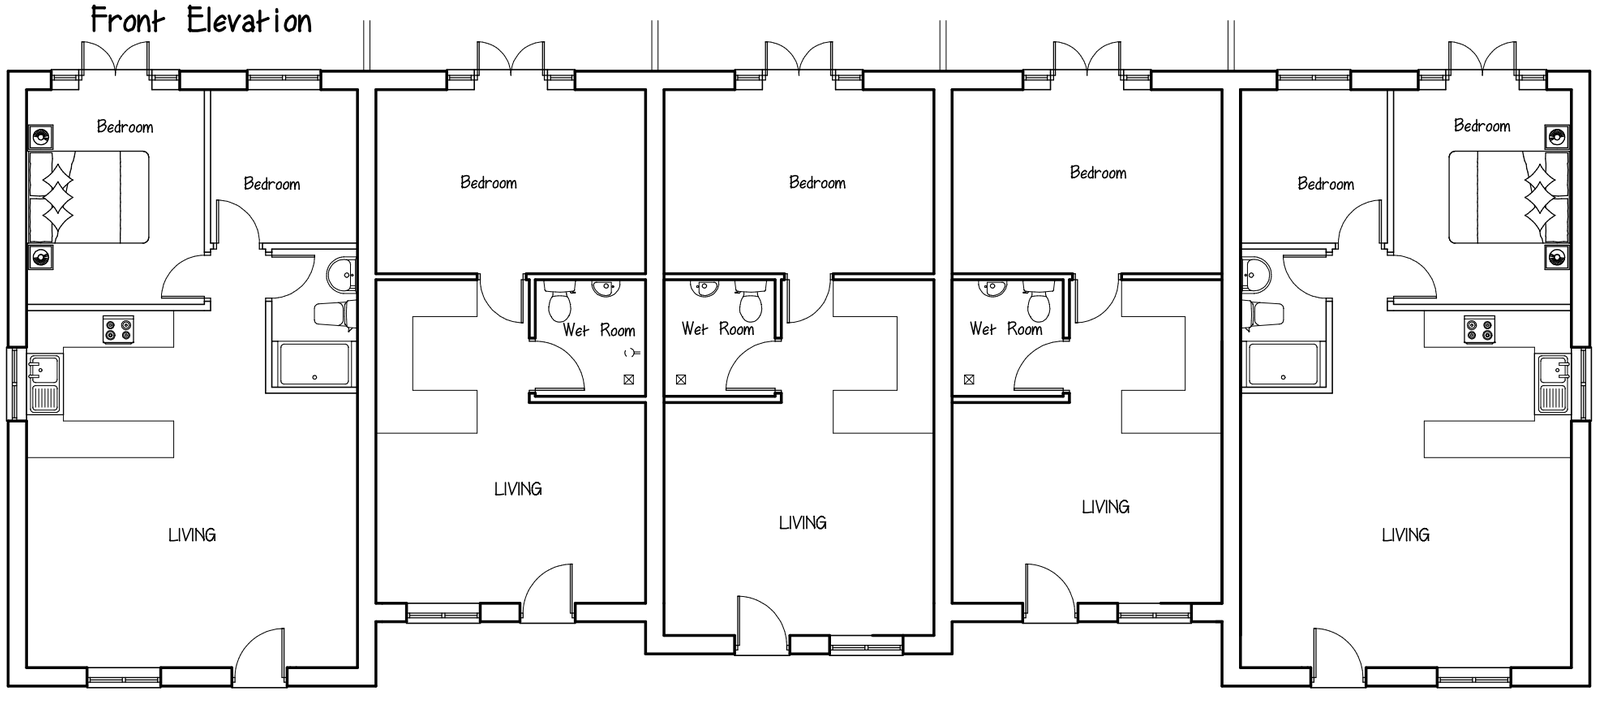

Ground Floor Plan

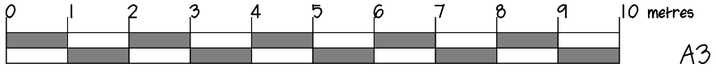

A3

DEVELOPMENT
TURNERS PASTURE
CHEADLE
TYPE "J"
1:100 TP/16/04

Brian Reid
The Springs
Cliffash Farm
Cliffash Lane
IDRIDGEHAY
Derbyshire DE56 2SE
Tel 01773 550906
Mob 07885206184
e-mail. reid-brian@outlook.com