



TYPICAL SECTION 1:50

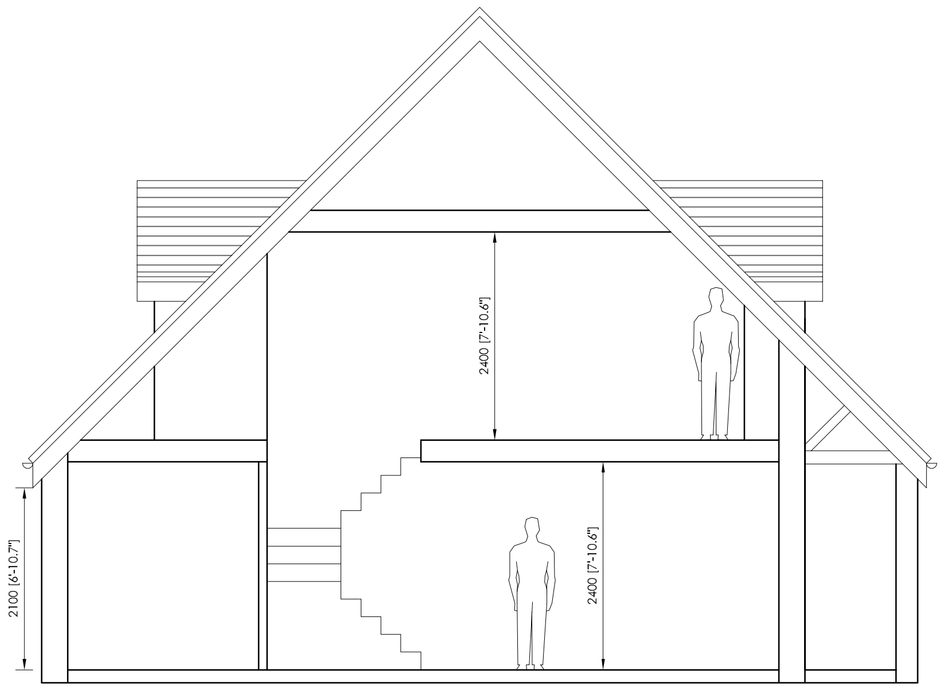


FRONT ELEVATION 1:50



REAR ELEVATION 1:50

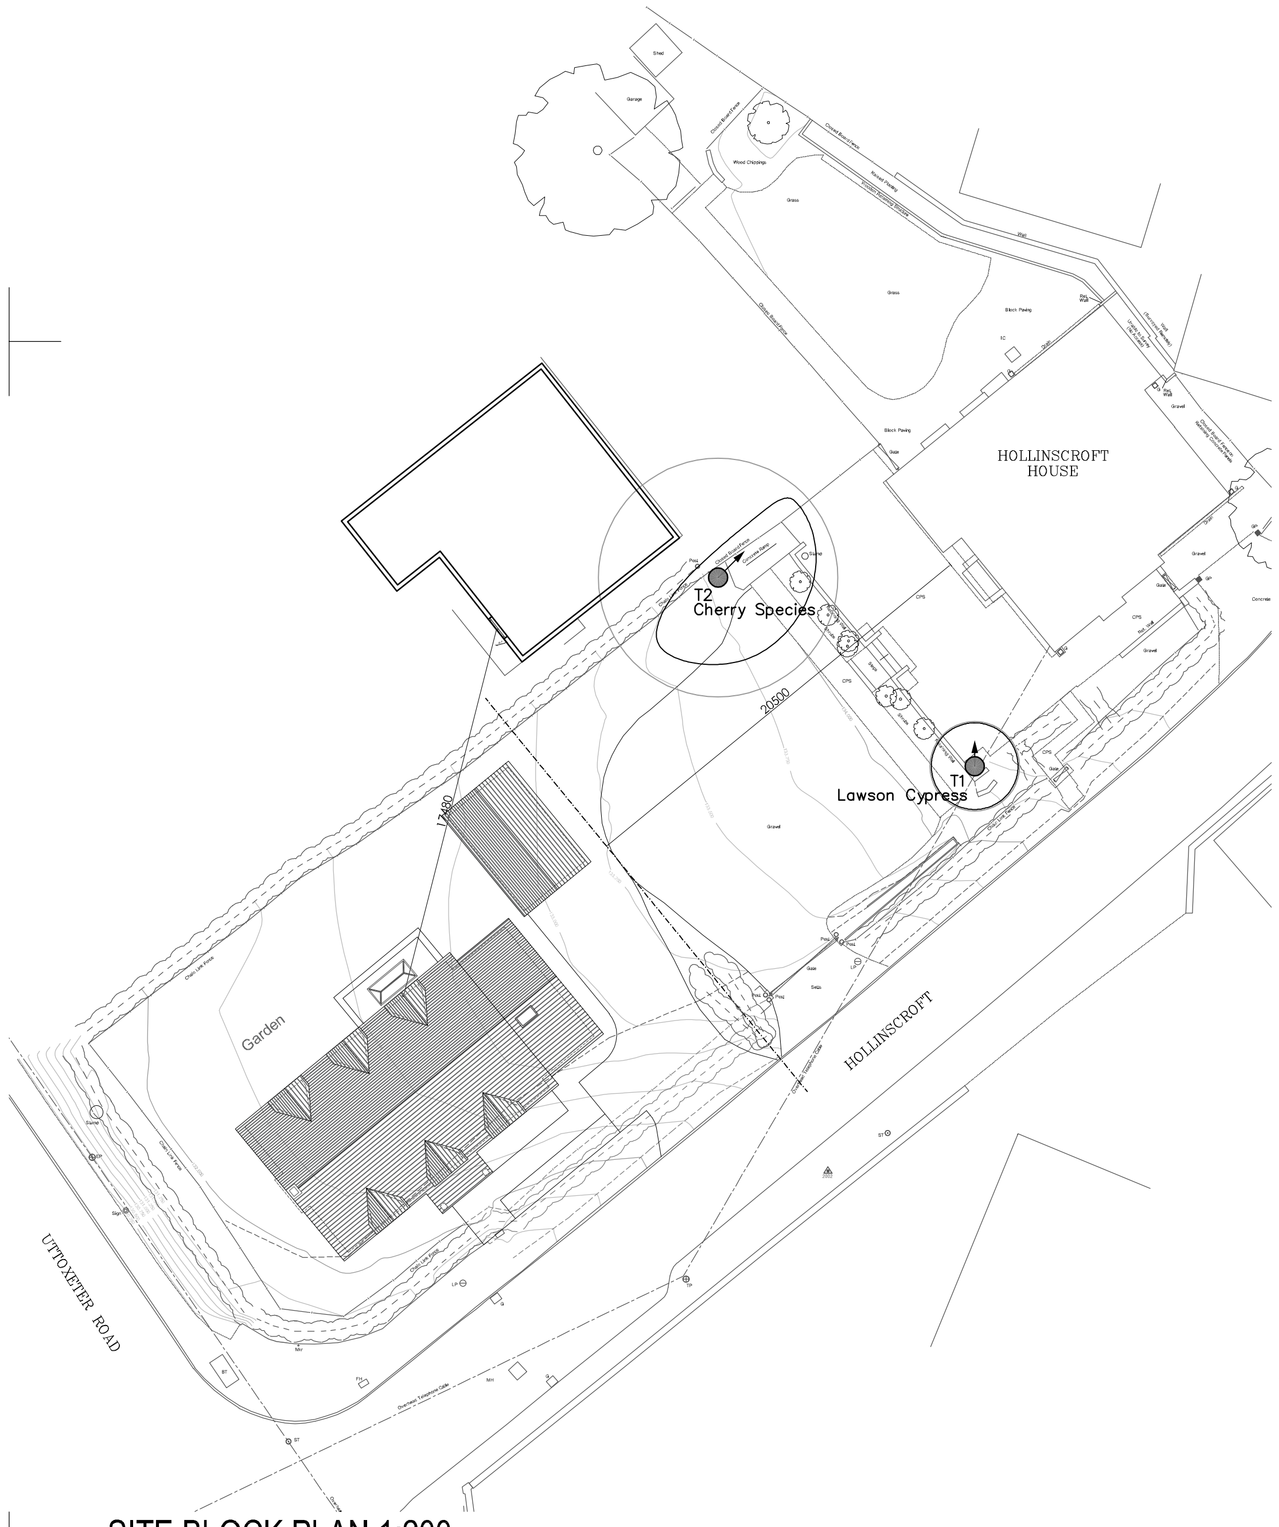

SITE BLOCK PLAN 1:200

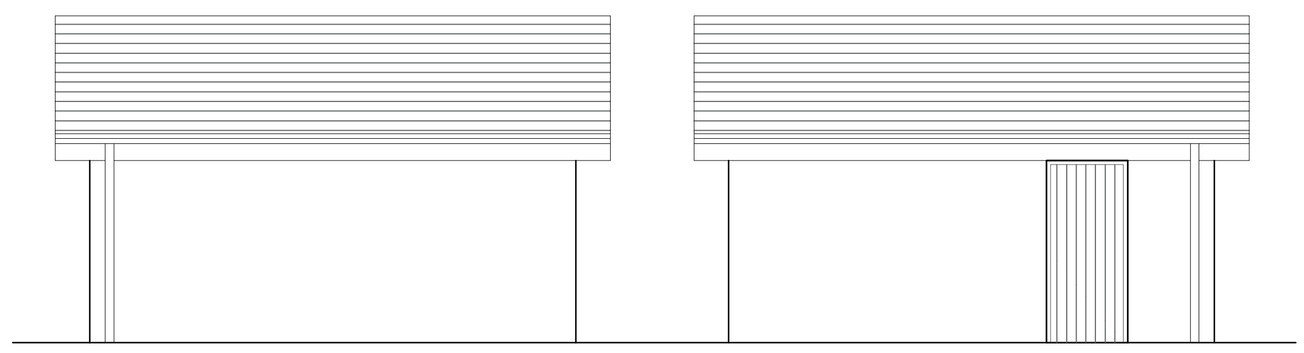

GARAGE SIDE ELEVATIONS 1:50

Copyright of this drawing is vested in the Architect and it must not be copied or reproduced without consent. Figured dimensions only are to be taken from this drawing. All contractors must visit the site and be responsible for taking and checking all dimensions relative to their work. Hewitt&Carr Architects Ltd are to be advised of any variation between drawings and site conditions.
DO NOT SCALE OFF THIS DRAWING.....IF IN DOUBT ASK

Rev.	Drawn	Comments	Date

Hewitt&Carr Architects
A: 2-4 Cross Street I Cheadle I Staffordshire I ST10 1NP
T: 01538 756888
E: enquiries@hcarchitects.co.uk
W: www.hcarchitects.co.uk

Client
Mr & Mrs Harper

Project
New Residential Dwelling, Hollingscroft House, Uttoxeter Road, Tean

Title
Site Location Plan and Proposed Site Block Plan, Elevation, Section & Garage Plan

Status
Scheme

Date

Drawn

Scale @A1 as stated

Checked

Project No 00367

Drawing No. AL(0)02

Rev B

SCHEME

File Ref: 11 NEST