NOTES

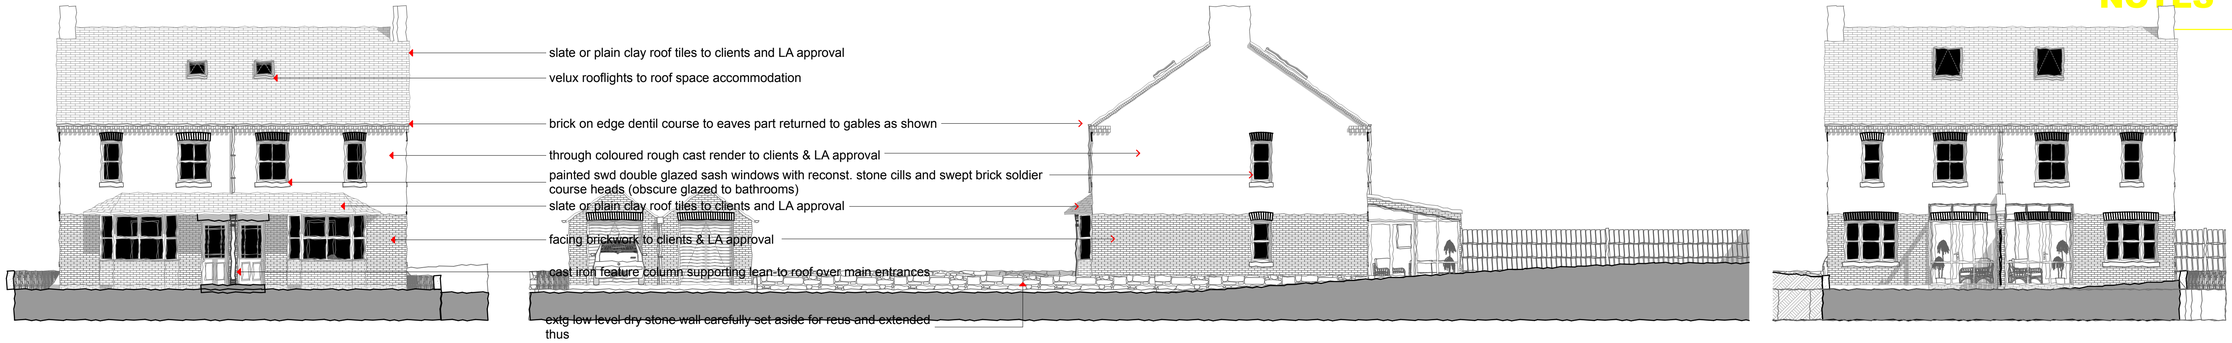

E-16 North Elevation 1:100

E-13 West Elevation 1:100

E-14 South Elevation 1:100



E-17 North elevation of garages 1:100

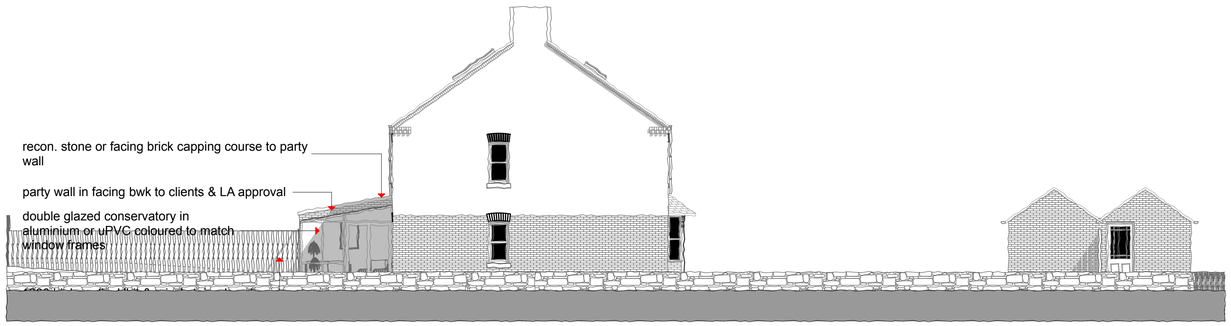

E-15 East Elevation 1:100



E-18 South Elevation of garages 1:100



Ground Floor 1:501.

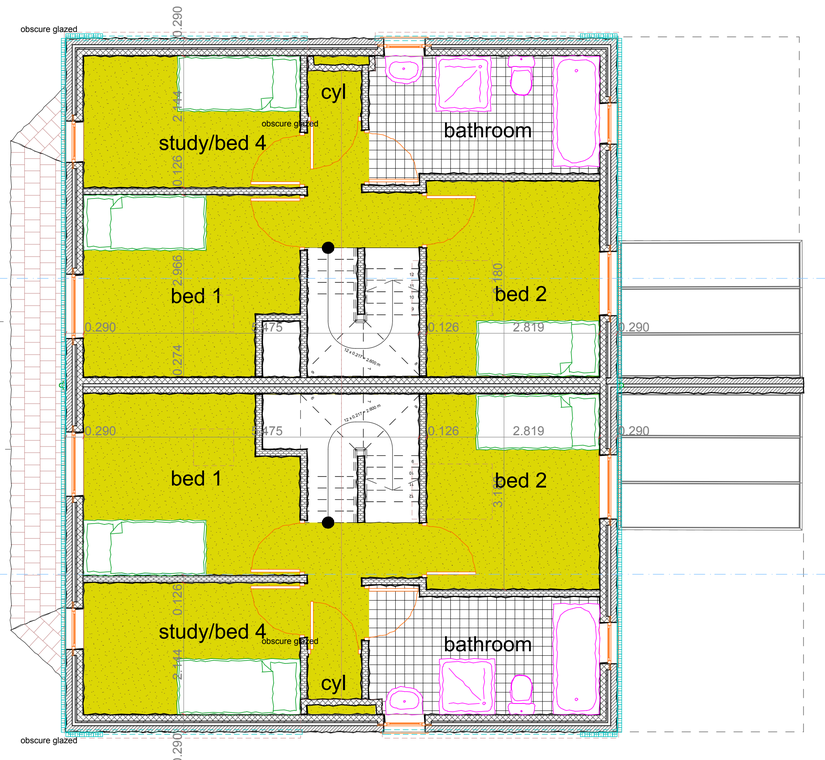

first floor 1:50

A-GARAGE NORTH/SOUTH ELEV'S ADDED 040909

LOCATION CLIENT
MR S PERKINS
RANDLES LANE
WETLEY ROCKS
STAFFORDSHIRE

PROJECT
PROPOSED
DWELLINGS

NORTH POINT

TITLE
SKETCH SCHEME
PLANS & ELEVATIONS

DWG NO
PERKINS - 10

SCALE 1:50@A1 REV A

DATE JULY 2009