PLANS AS EXISTING
SCALE 1:100

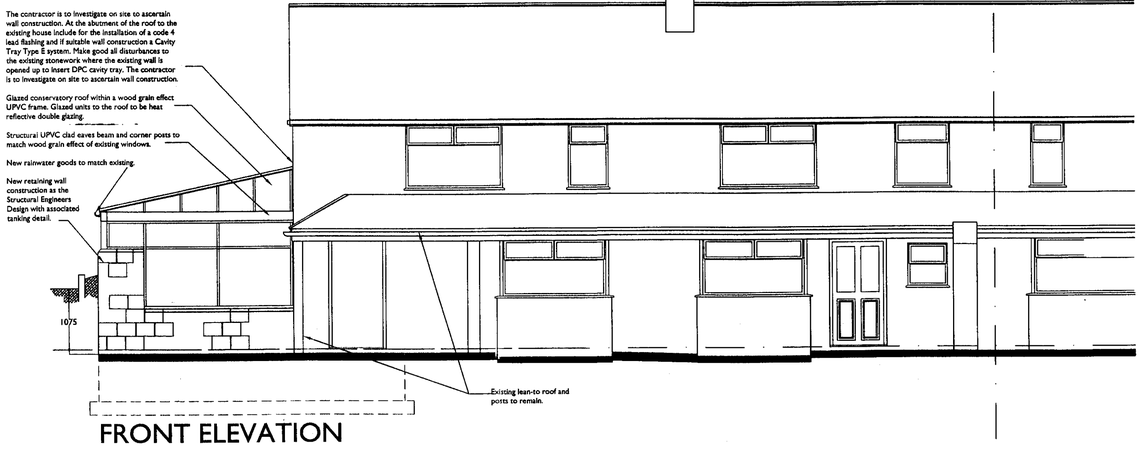

FRONT ELEVATION

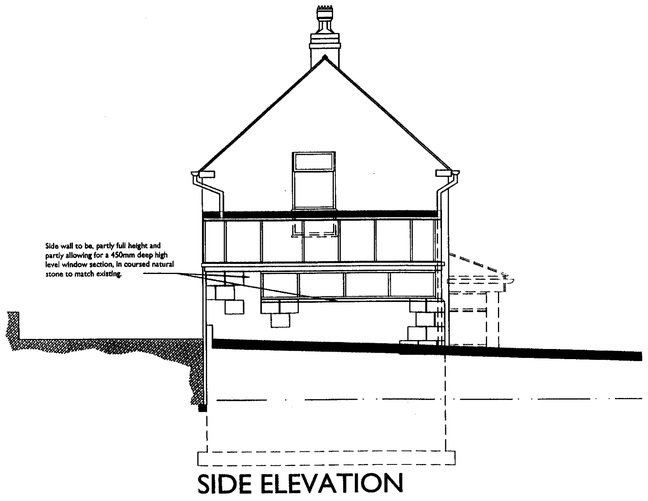

SIDE ELEVATION

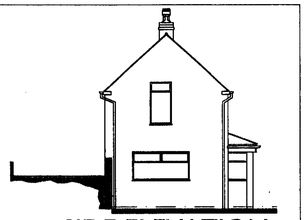

SIDE ELEVATION

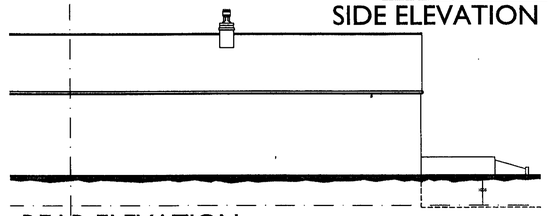

REAR ELEVATION

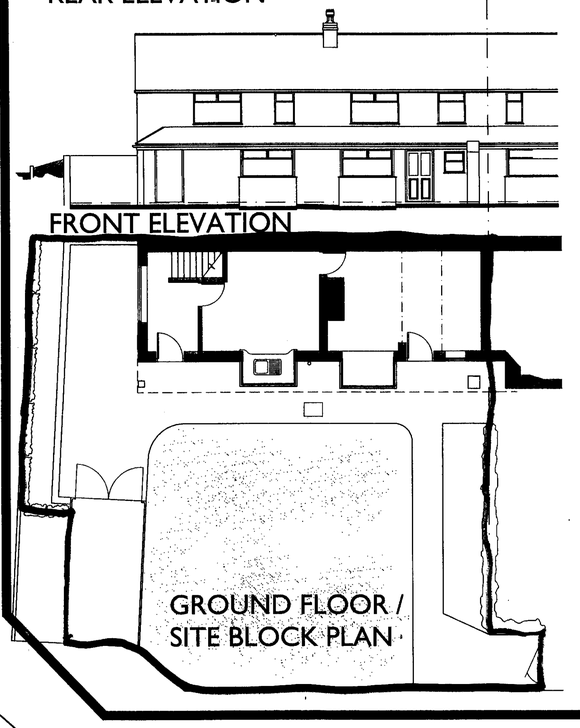

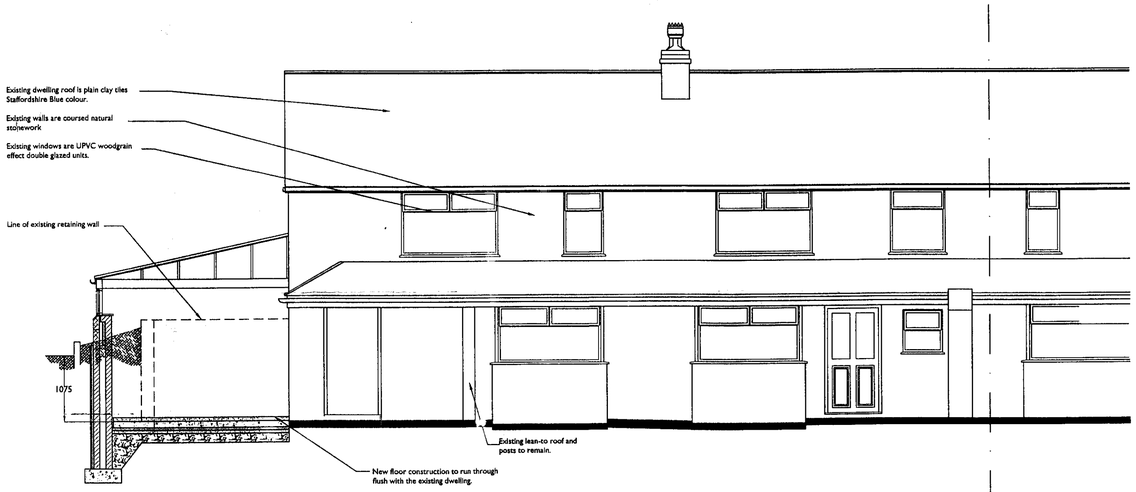

SECTION A:A

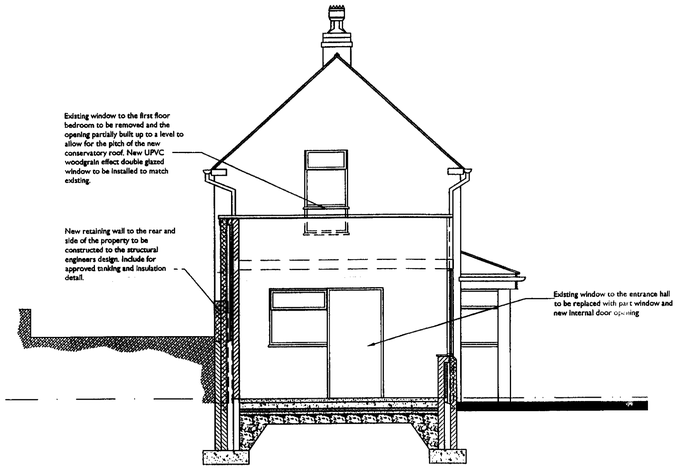

SECTION B:B

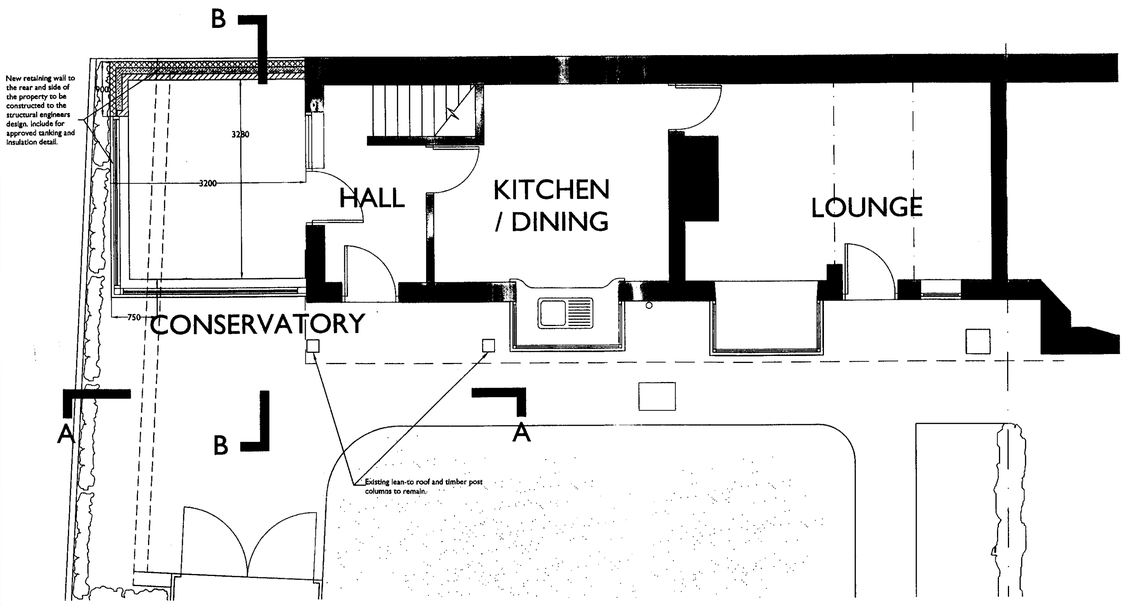

GROUND FLOOR PLAN

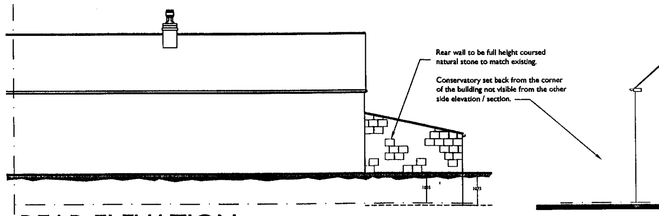

REAR ELEVATION

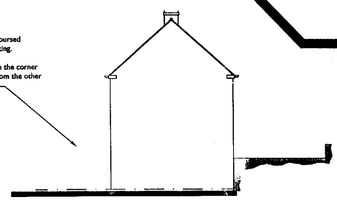

SIDE ELEVATION

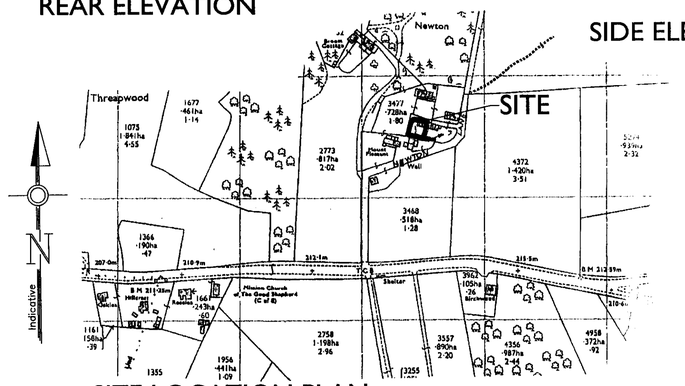

SITE LOCATION PLAN SCALE 1:2500

09/01206/FUL 16 DEC 2009 - SM

Rev	Date	Description
A	July 09	Conservatory reduced in size following planning comments

Client
MR AND MRS A RUSHTON

Project
PROPOSED CONSERVATORY
No.2 NEWTON LANE
THREAPWOOD
Nr CHEADLE, STAFFORDSHIRE

Title
PLANNING
SCHEME PROPOSALS

Scale 1:50 1:100 | Date FEB '09

Status
Planning

Drg No. 02 | Rev A

DO NOT SCALE. IF IN DOUBT ASK

This drawing is Copyright. It is sent to you in confidence. It must not be copied or disclosed to third parties without our written permission. It remains our property and must be returned on request.