Cheadle Road, Leek.

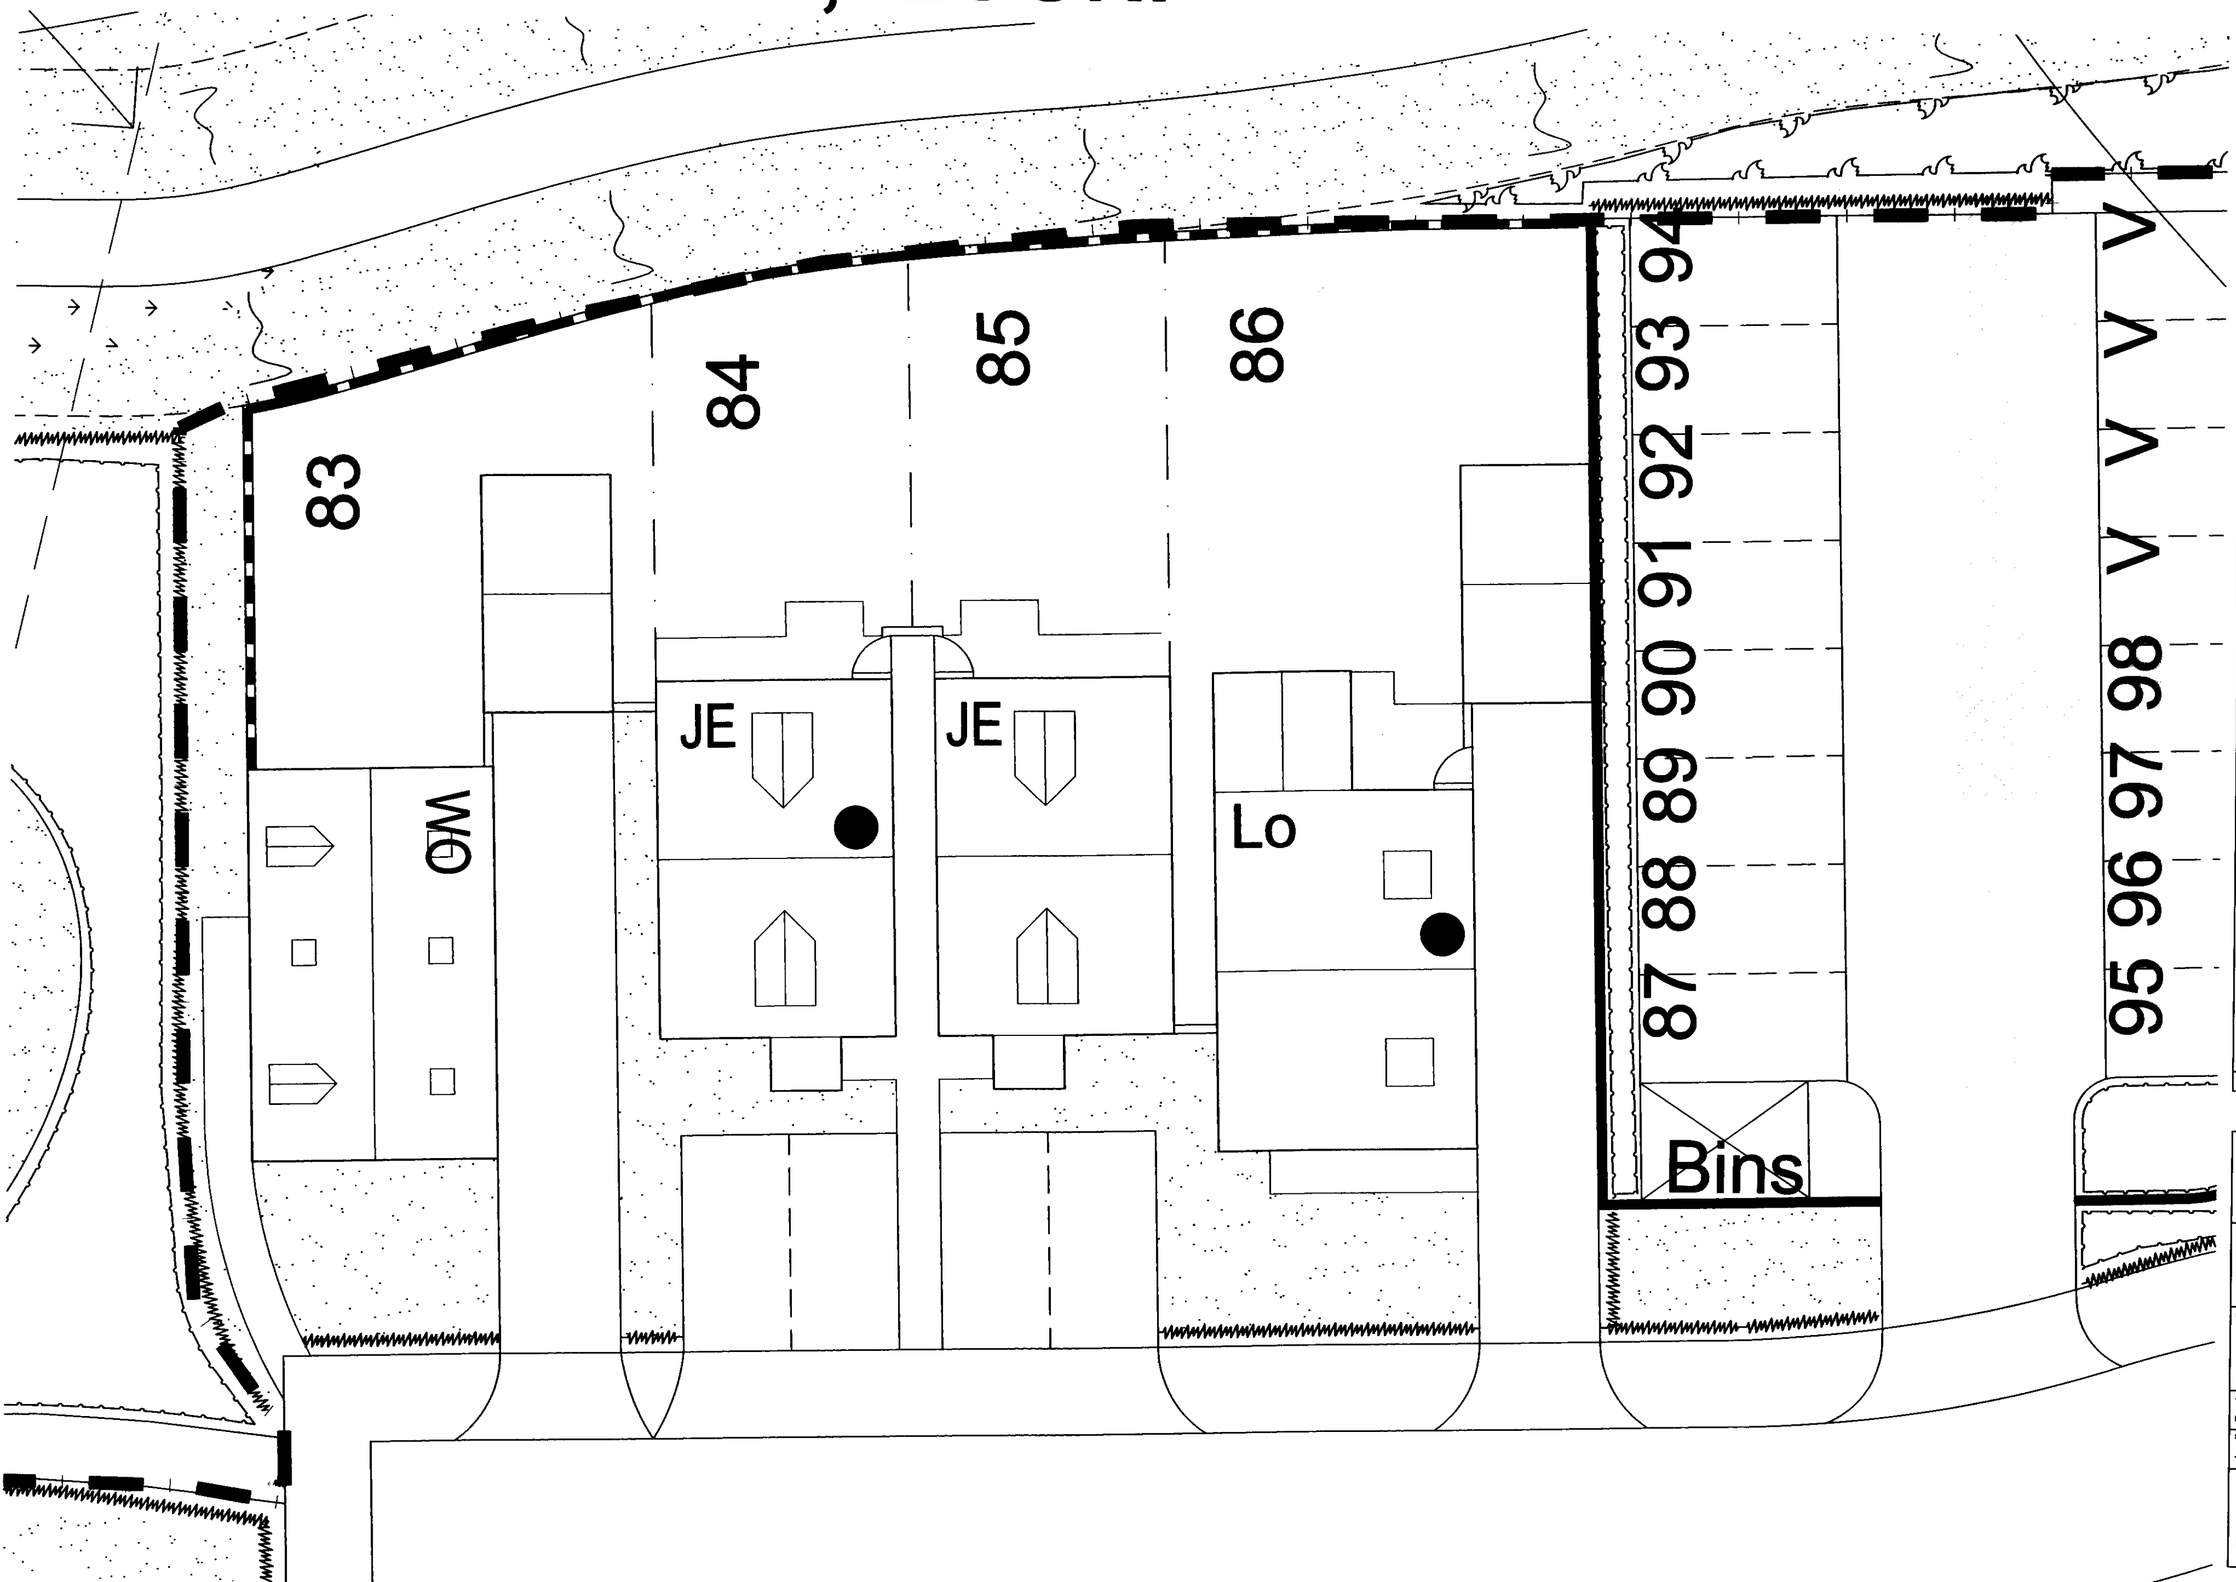

- The Copyright of this drawing belongs to MPSL Planning & Design Ltd. and shall not be used or reproduced in any form without its express permission.
- Do not scale from this drawing - Work to figured dimensions only. All dimensions to be checked on site prior to the execution of any work.
- For the avoidance of doubt all dimensions are measured to wall structure and not the finishes unless otherwise stated.
- Where any discrepancy is found to exist within or between drawings and/or documents it should be reported to the architect immediately.
- MPSL Planning & Design Ltd. shall not be liable for any use of drawings and documents for any purpose other than for which the same were prepared by or on behalf of MPSL Planning & Design Ltd.

Rev	Date	Revision	Initial

Client

WAINHOMES

Drawing Title

EXTRACT PLANNING LAYOUT
Roof Plan Layout

Project

Cheadle Road,
Leek

Job No	Dwg No	Stage	
6239	WHN/PA/001:001		
Scale	Date	Drawn	Rev
1:100 @A2	Dec 2009	MPSL	

MPSL Planning & Design Ltd Commercial House
14 West Point Enterprise Park, Clarence Avenue,
Trafford Park, Manchester. M17 1QS

Tel: 0161 772 1889
Fax: 0161 772 1880
Email: admin@mpsldesign.co.uk
www.mpslgroup.com