

Proposed Elevation A (East)
Scale 1:100

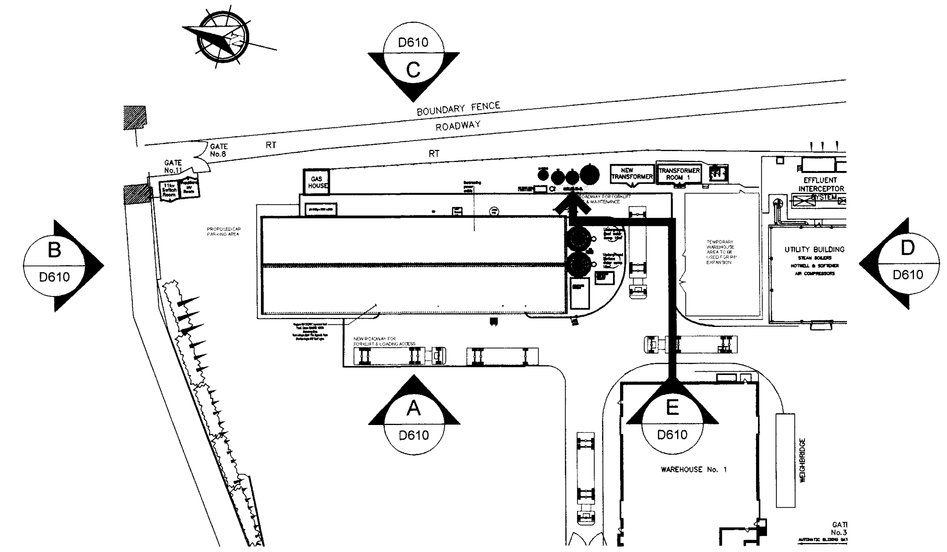

Proposed General Arrangement
Scale 1:500

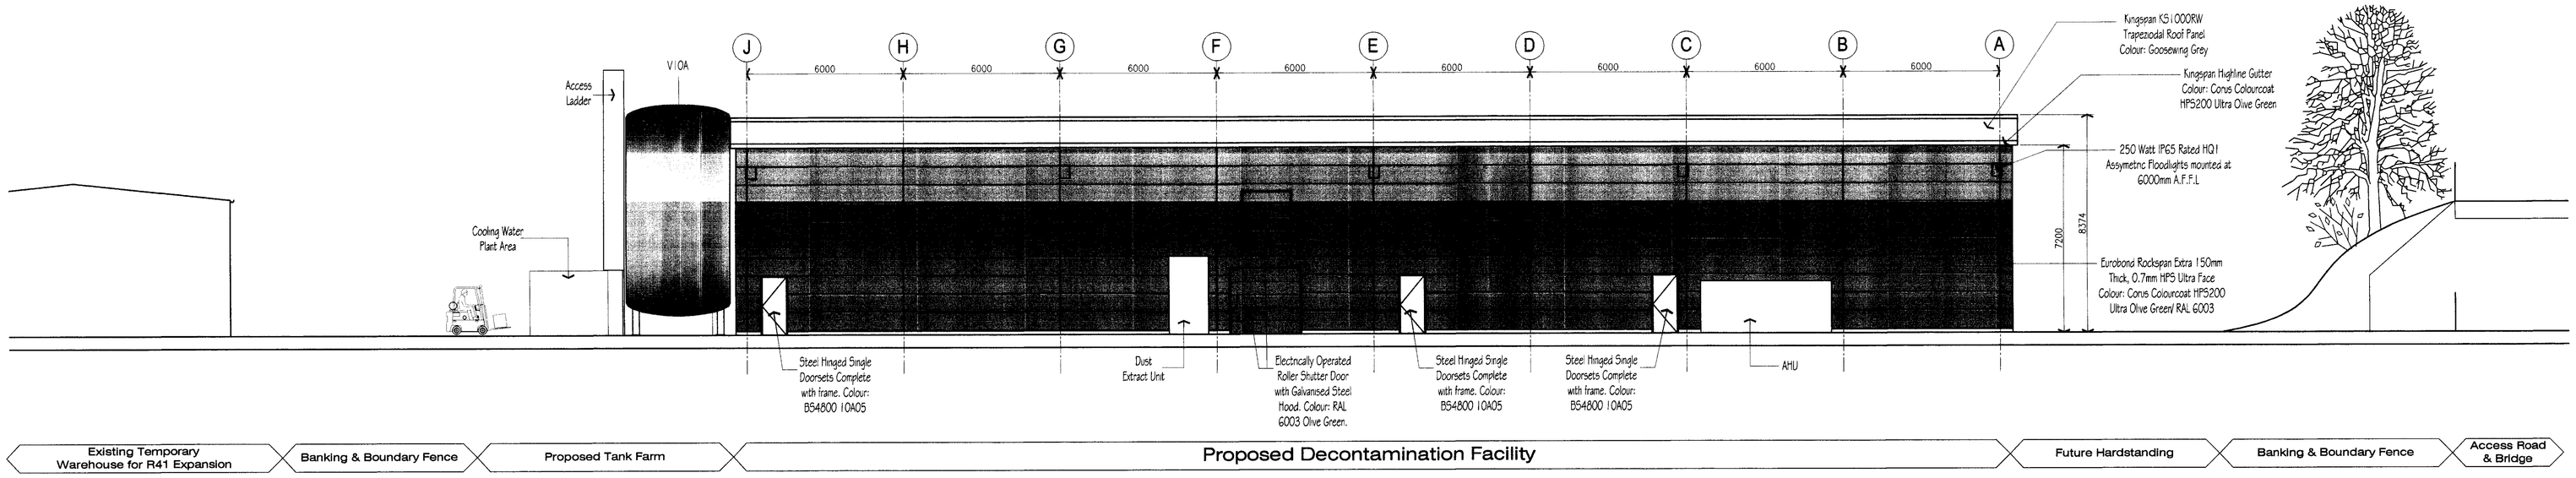

Proposed Elevation C (West)
Scale 1:100

Note:
Colours indicative and do not represent true colour. Please refer to relevant colour chart.

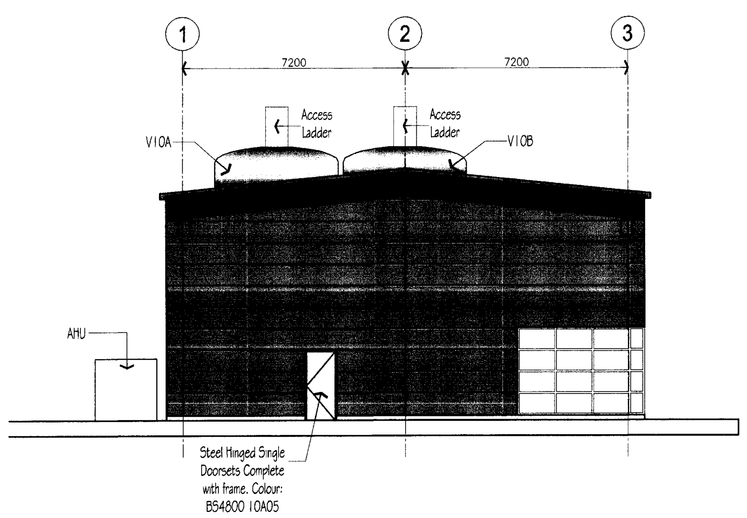

Proposed Decontamination Facility

Proposed Elevation B (South)
Scale 1:100

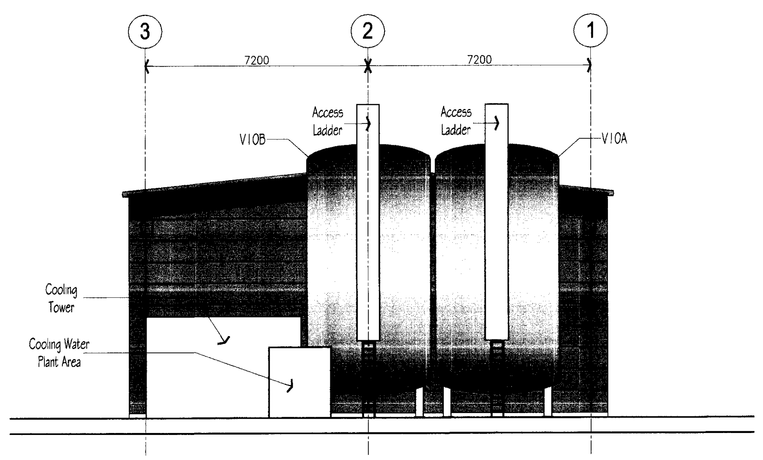

Proposed Decontamination Facility

Proposed Elevation D (North)
Scale 1:100

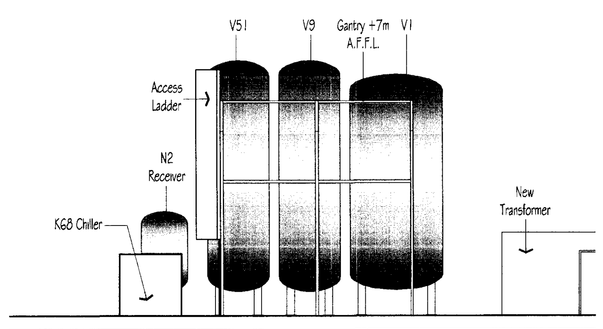

Proposed Elevation E
Scale 1:100

Rev	Date	Description	Drawn	Chd	App
P01	22.12.09	ISSUED FOR PLANNING	JSC		

THIS DRAWING IS PRIVATE AND CONFIDENTIAL AND IS THE PROPERTY OF ETDE CONTRACTING LTD. IT MUST NOT BE COPIED OR LENT WITHOUT THE CONSENT OF ETDE CONTRACTING LTD, AND MUST BE RETURNED WITH TENDER AND/OR ON COMPLETION OF ORDER.

CRODA

One Didsbury Point, Didsbury, Manchester, M20 2EY
Tel: 0161 249 1000 Fax: 0161 249 1001

Transfer House, Renkine Ave, Scottish Enterprise Technology Park, East Kilbride, G75 0QF
Tel: 01355 234567 Fax: 01355 266466

4 Queen Anne Drive, Lochend Industrial Estate, Newbridge, Edinburgh, EH28 8LH
Tel: 0131 3353305 Fax: 0131 3353297

2 Lancaster Place, Copse Farm, South Marston Park, Swindon, SN3 4UQ
Tel: 01793 828956 Fax: 01793 828965

Client
Croda Chemicals Europe Ltd
Leek Staffordshire

Project
CLATHRATION PROJECT

Drawing Title
PROPOSED BUILDING ELEVATIONS

Drawn	Scale	Date
JSC	1:100&1:500	22/12/09

Checked	Approved

ETDE Project No.	ETDE Drawing No.	
550383	550383/D/610	A0

Drawing No.	Revision
550383/D/610	P01