
Printed By	p8438
Scale	1:200
Ordnance Ref.	SK021494
Date	14/01/2010

Plan showing current position of driveway. (currently concrete).

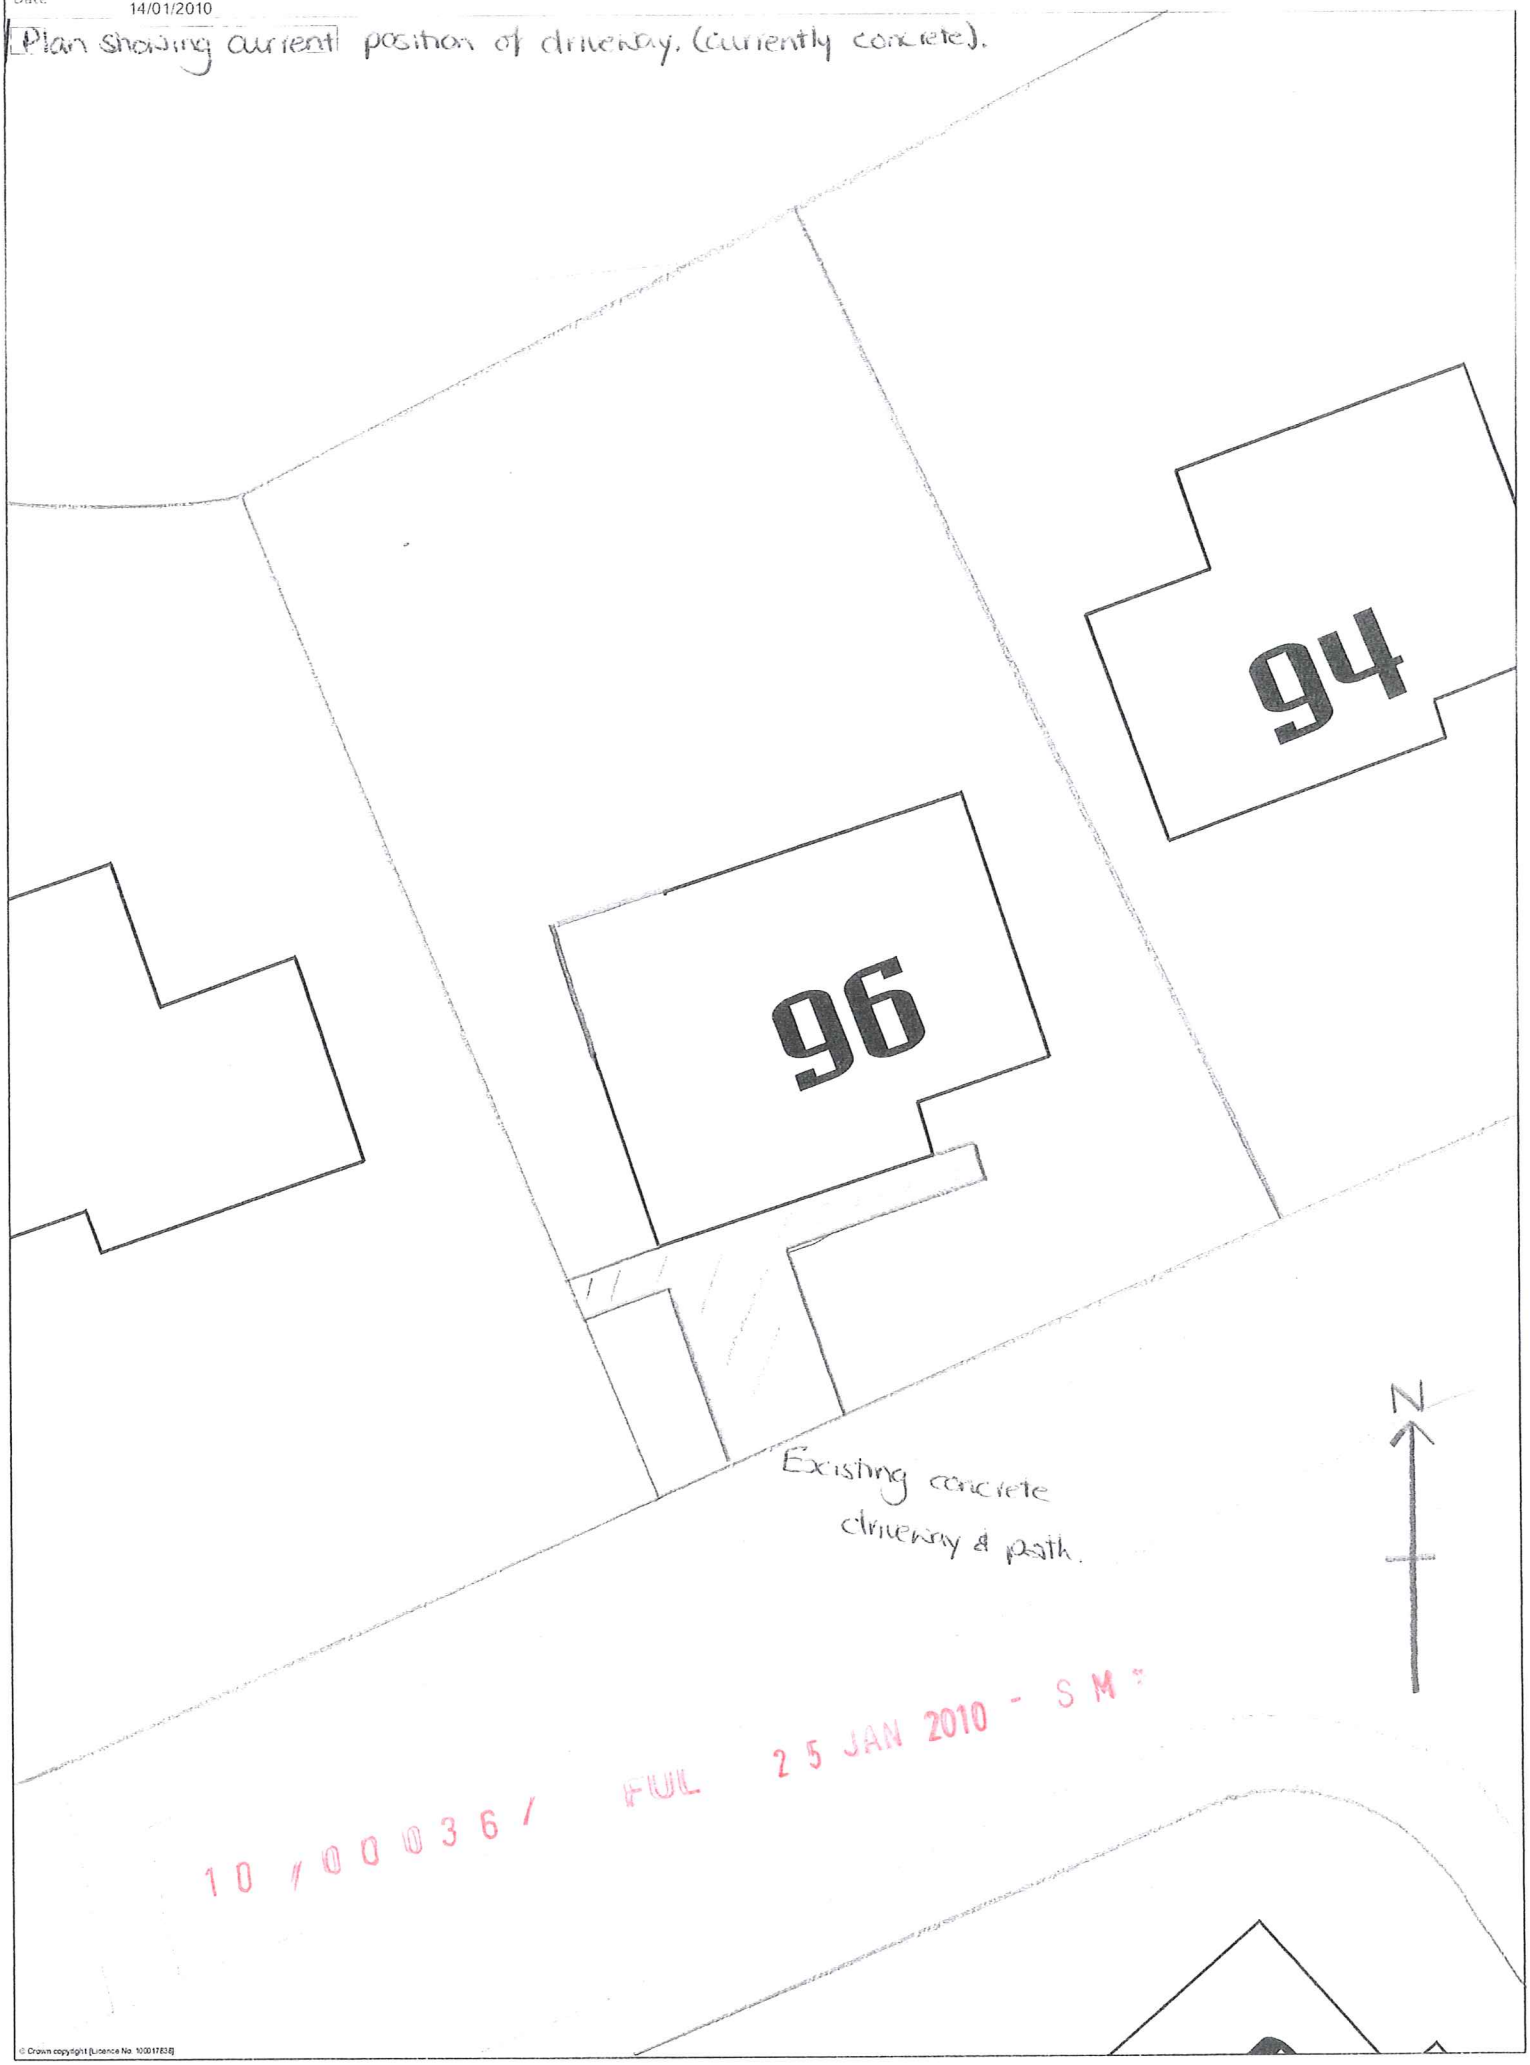

10/00036/FUL 25 JAN 2010 - S M

© Crown copyright [Licence No. 100017638]