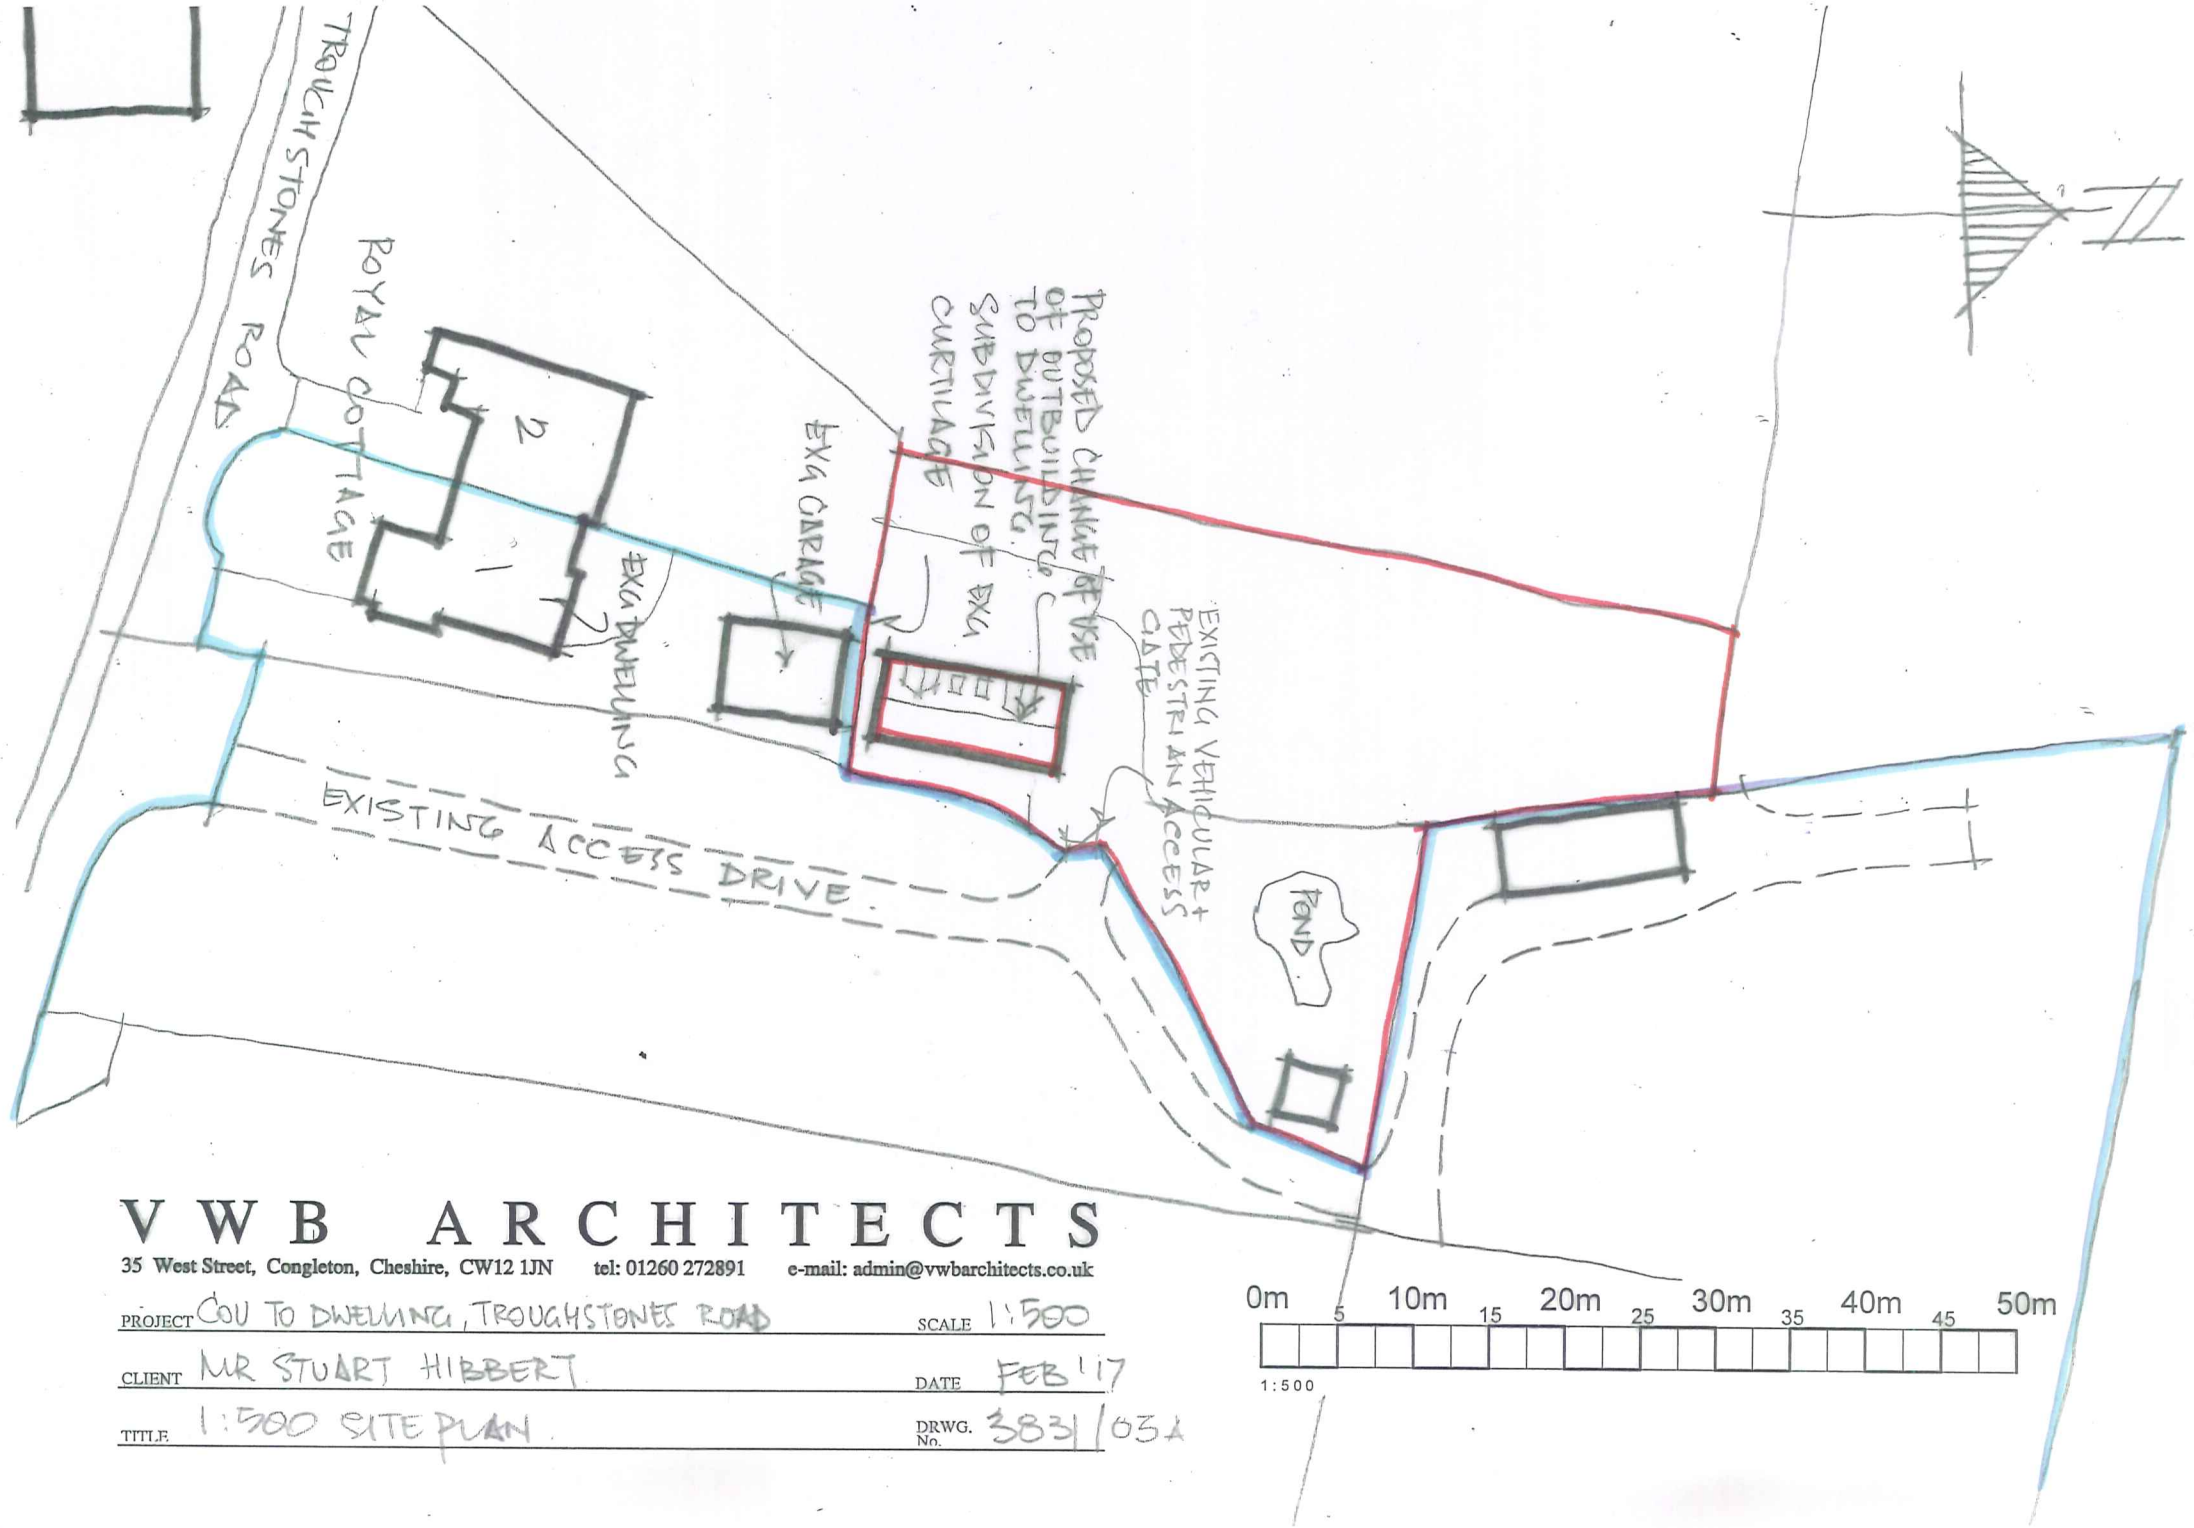



# VWB ARCHITECTS

35 West Street, Congleton, Cheshire, CW12 1JN tel: 01260 272891 e-mail: admin@vwbarchitects.co.uk

PROJECT COU TO DWELLING, TROUGHSTONES ROAD SCALE 1:500

CLIENT MR STUART HIBBERT DATE FEB '17

TITLE 1:500 SITE PLAN DRWG. No. 383/03A