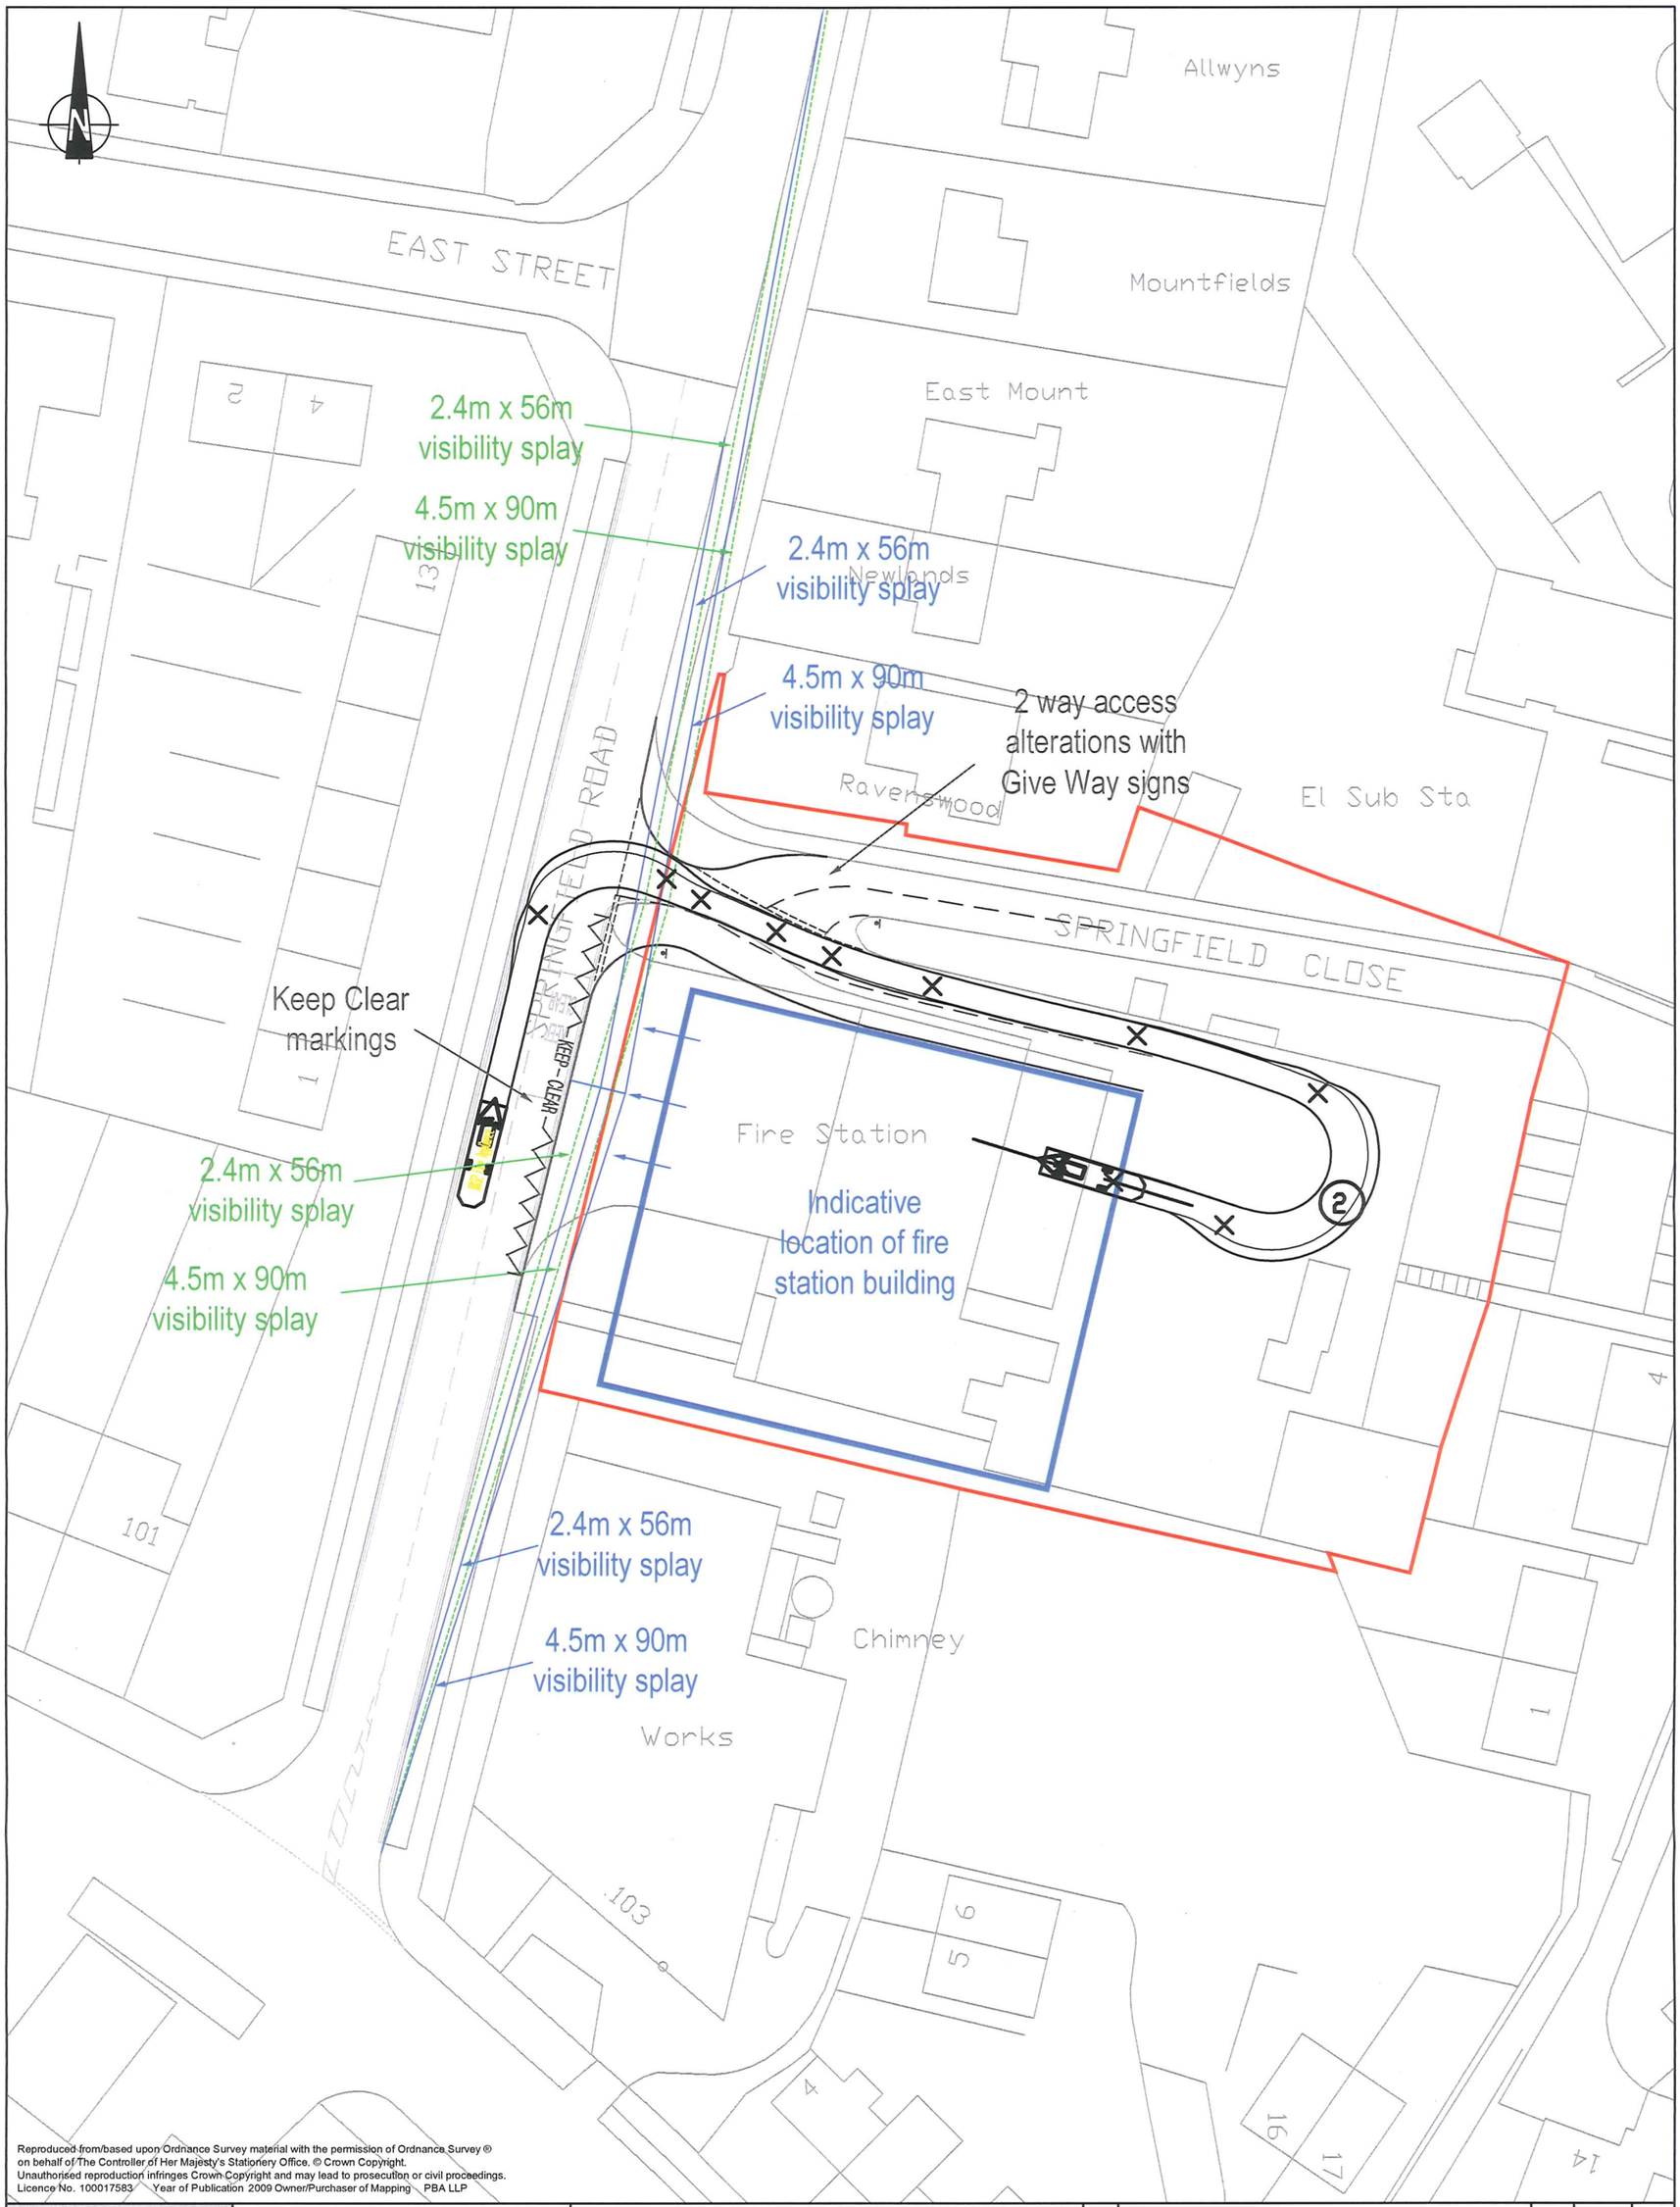


Reproduced from/based upon Ordnance Survey material with the permission of Ordnance Survey © on behalf of The Controller of Her Majesty's Stationery Office. © Crown Copyright. Unauthorised reproduction infringes Crown Copyright and may lead to prosecution or civil proceedings. Licence No. 100017583 Year of Publication 2009 Owner/Purchaser of Mapping PBA LLP

pba peterbrett
Offices throughout the UK, Ireland, continental Europe, Africa, Asia and Australia
www.pba.co.uk
© Peter Brett Associates LLP
BIRMINGHAM
Tel: 0121 633 2900 Fax: 0121 633 2901

Client

Staffordshire Fire and Rescue Service
preventing • protecting • responding

SCALING NOTE: Do not scale from this drawing. If in doubt, ask.
UTILITIES NOTE: The position of any existing public or private sewers, utility services, plant or apparatus shown on this drawing is believed to be correct, but no warranty to this is expressed or implied. Other such plant or apparatus may also be present but not shown. The Contractor is therefore advised to undertake his own investigation where the presence of any existing sewers, services, plant or apparatus may affect his operations.

LEEK FIRE STATION

SITE ACCESS

Mark	Revision	Drawn	Date	Chkd

Drawing Status: FINAL

Date of 1st Issue	26/06/09
A3 Scale	1:500
Drawn by	DS
Checked by	PW

Drawing Number: 22156/002/005

Revision: -

File Location: j:\22156 - staffs community fire stations\technical\pba drawings\temp drawings\access\22156-002-005 - leek access.dwg