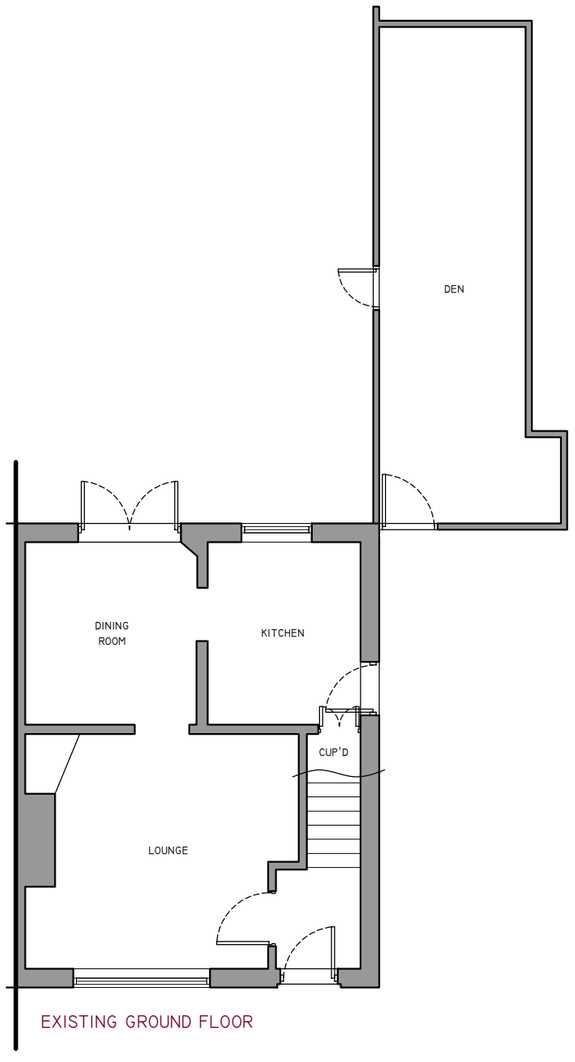

EXISTING GROUND FLOOR

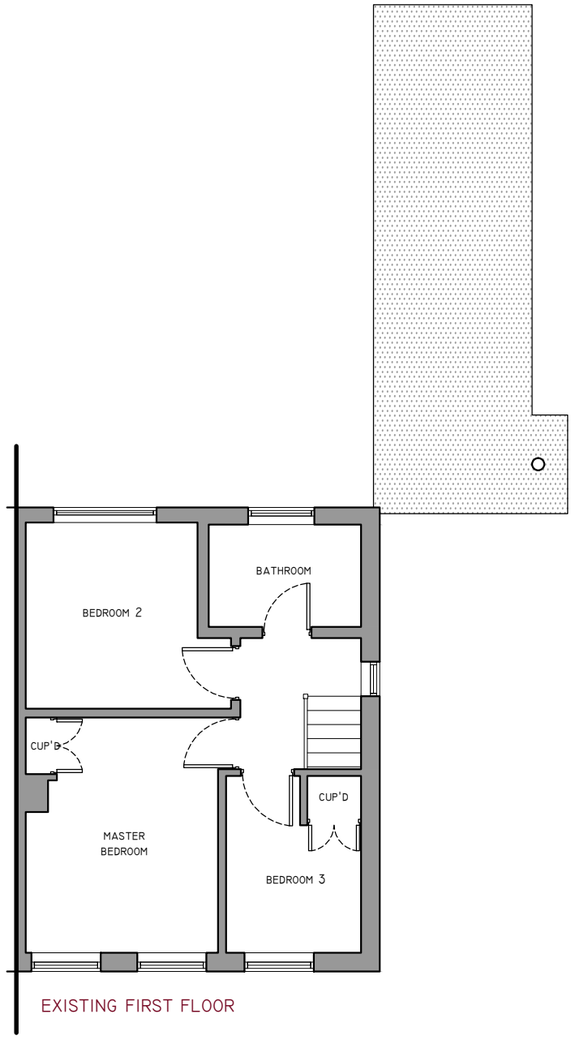

EXISTING FIRST FLOOR

KLH DESIGN

THE ROUNDHOUSE
LOYNTON
STAFFORD
ST20 0QA

M: 07808082787
E: INFO@KLHDESIGN.CO.UK

ALL DESIGNS SHOWN ARE COPYRIGHT AND DESIGN RIGHT PROTECTED TO KLH DESIGN AND SHOULD NOT BE REPLICATED FOR ANY USE IN ANY WAY

CLIENT: KEITH & CHRIS PAINTER
SITE ADDRESS: 11 MOORLAND ROAD,
CHEDDLETON, LEEK
STAFFORDSHIRE
ST13 7HZ

EXISTING PLANS
SCALE 1:100 @ A3
DRAWING NUMBER: KCP-003
DRAWN BY: KH