MATERIALS FOR BOUNDARY: RECLAIMED BRICK
NEW TIMBER SLEEPERS.

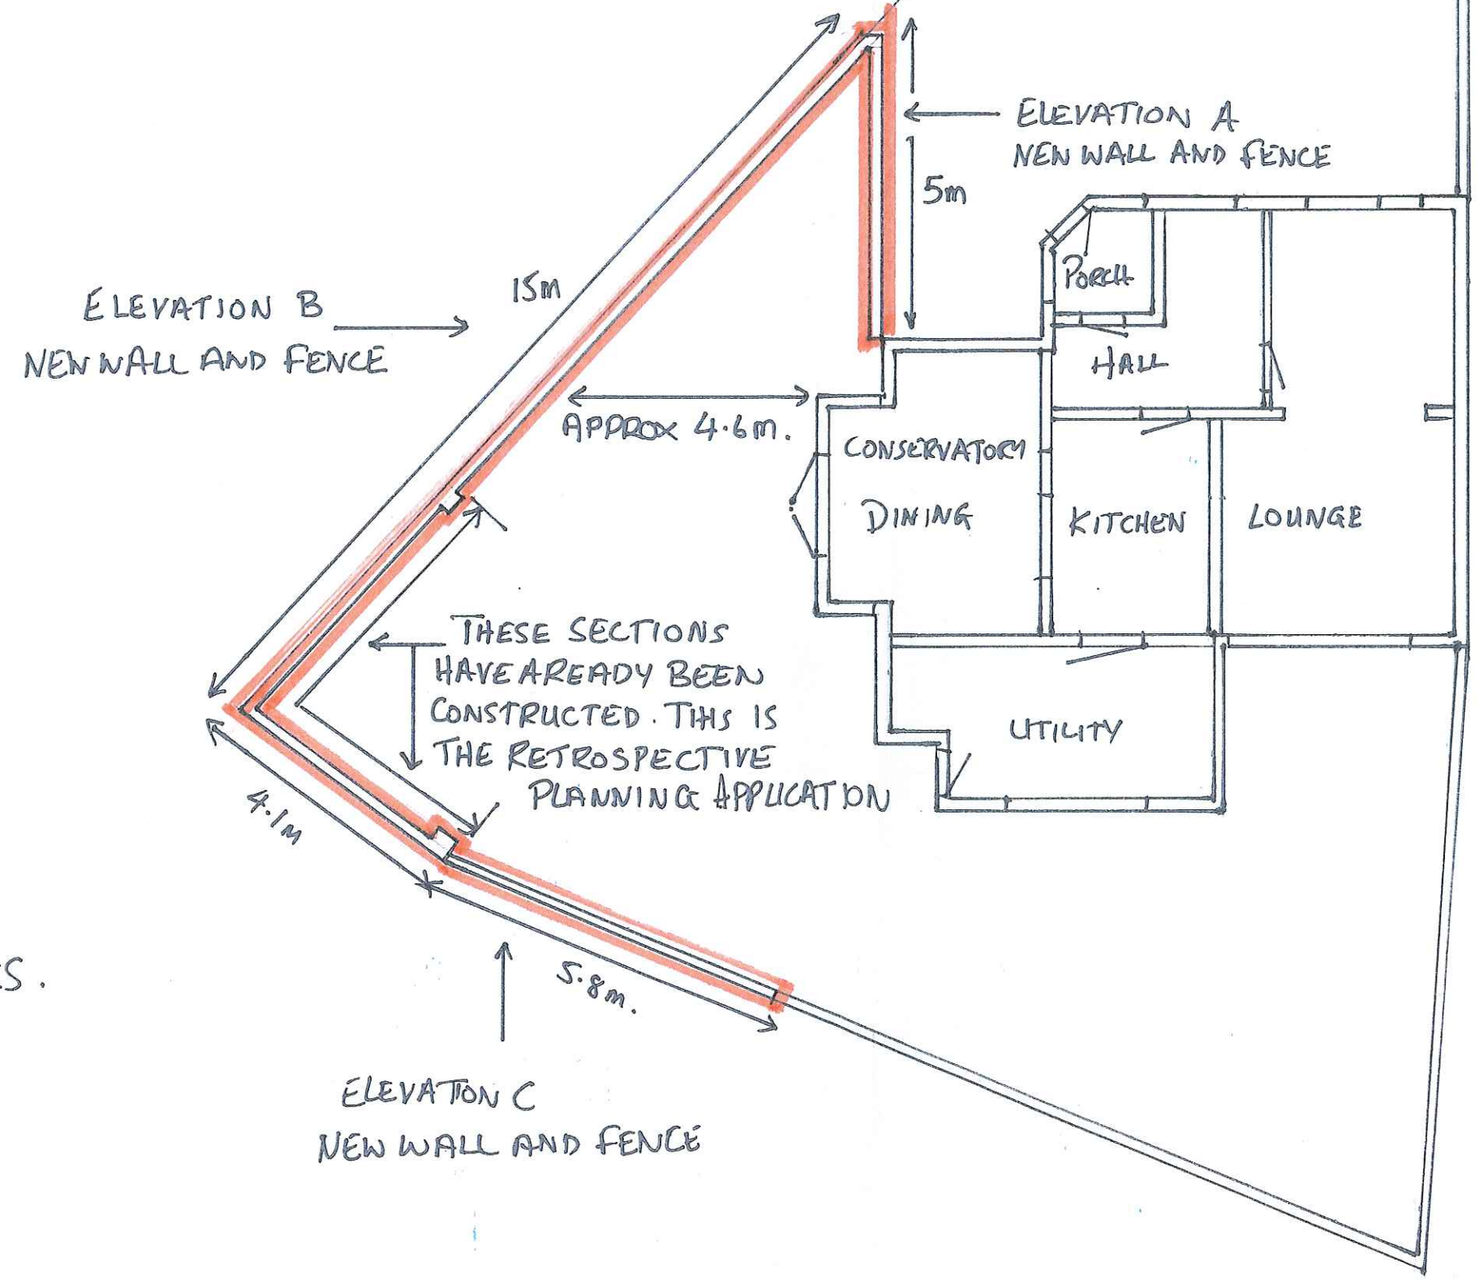

NEW WORKS.

PROPOSED GARDEN WALL AND FENCE BOUNDARY.	DRAWING ISSUE 1	FLOOR PLAN				
69 HILLSWOOD AV LEEK STAFFS ST138EQ	14.4.17	PLANNING REF: SMD/2017/0238	PAPER SIZE A3	SCALE: 1:100	SHEET 1 OF 2	

MATERIALS FOR BOUNDARY:

RECLAIMED BRICK

NEW TIMBER SLEEPERS.

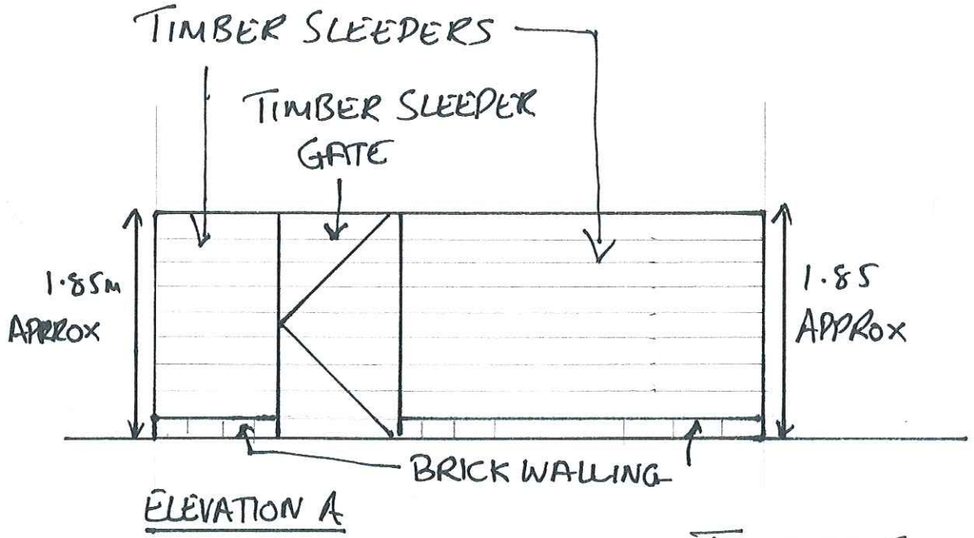

ELEVATION A

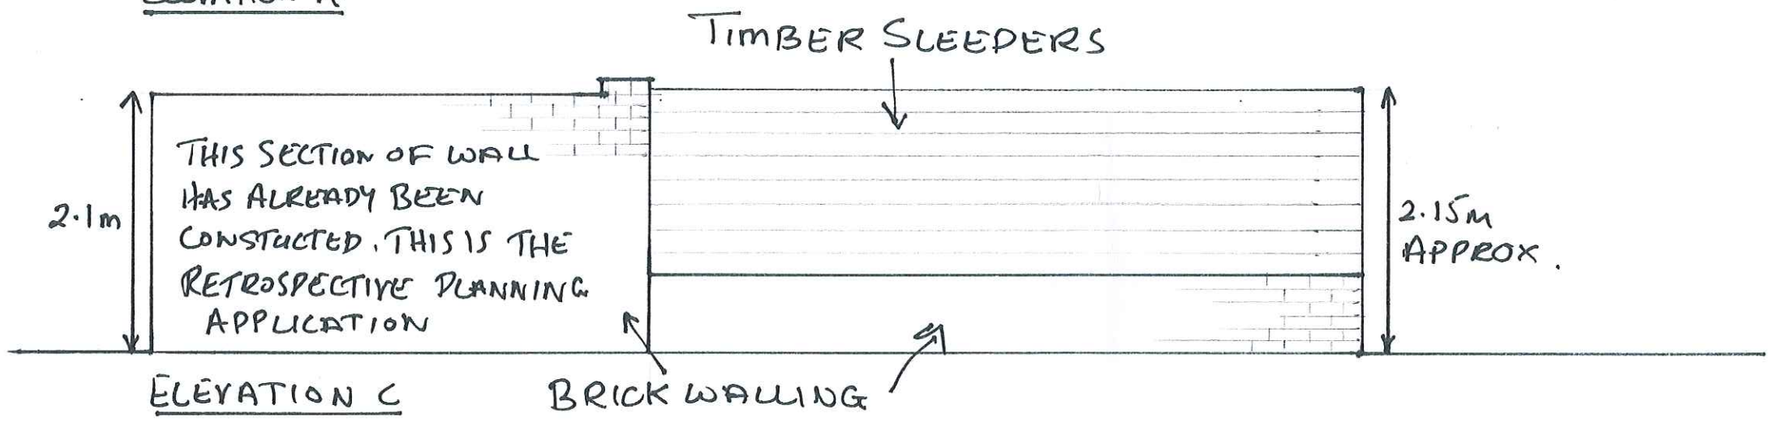

ELEVATION C

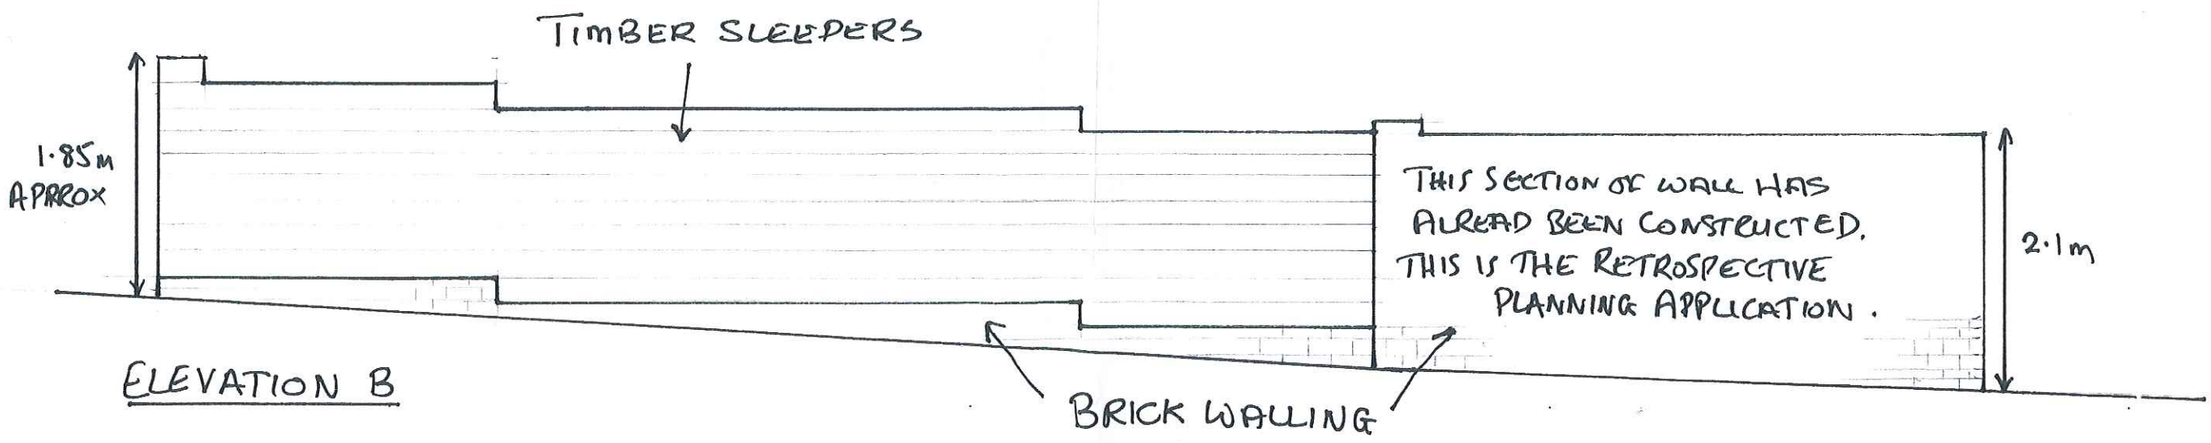

ELEVATION B

PROPOSED GARDEN WALL AND FENCE BOUNDARY	DRAWING ISSUE 1	ELEVATIONS A,B,C.			
69 HILLSWOOD AV LEEK STAFFS ST13 8EQ	14.4.17	PLANNING REF: SMD/2017/0238	PAPER SIZE A3	SCALE 1:50	SHEET 2 OF 2