1:200

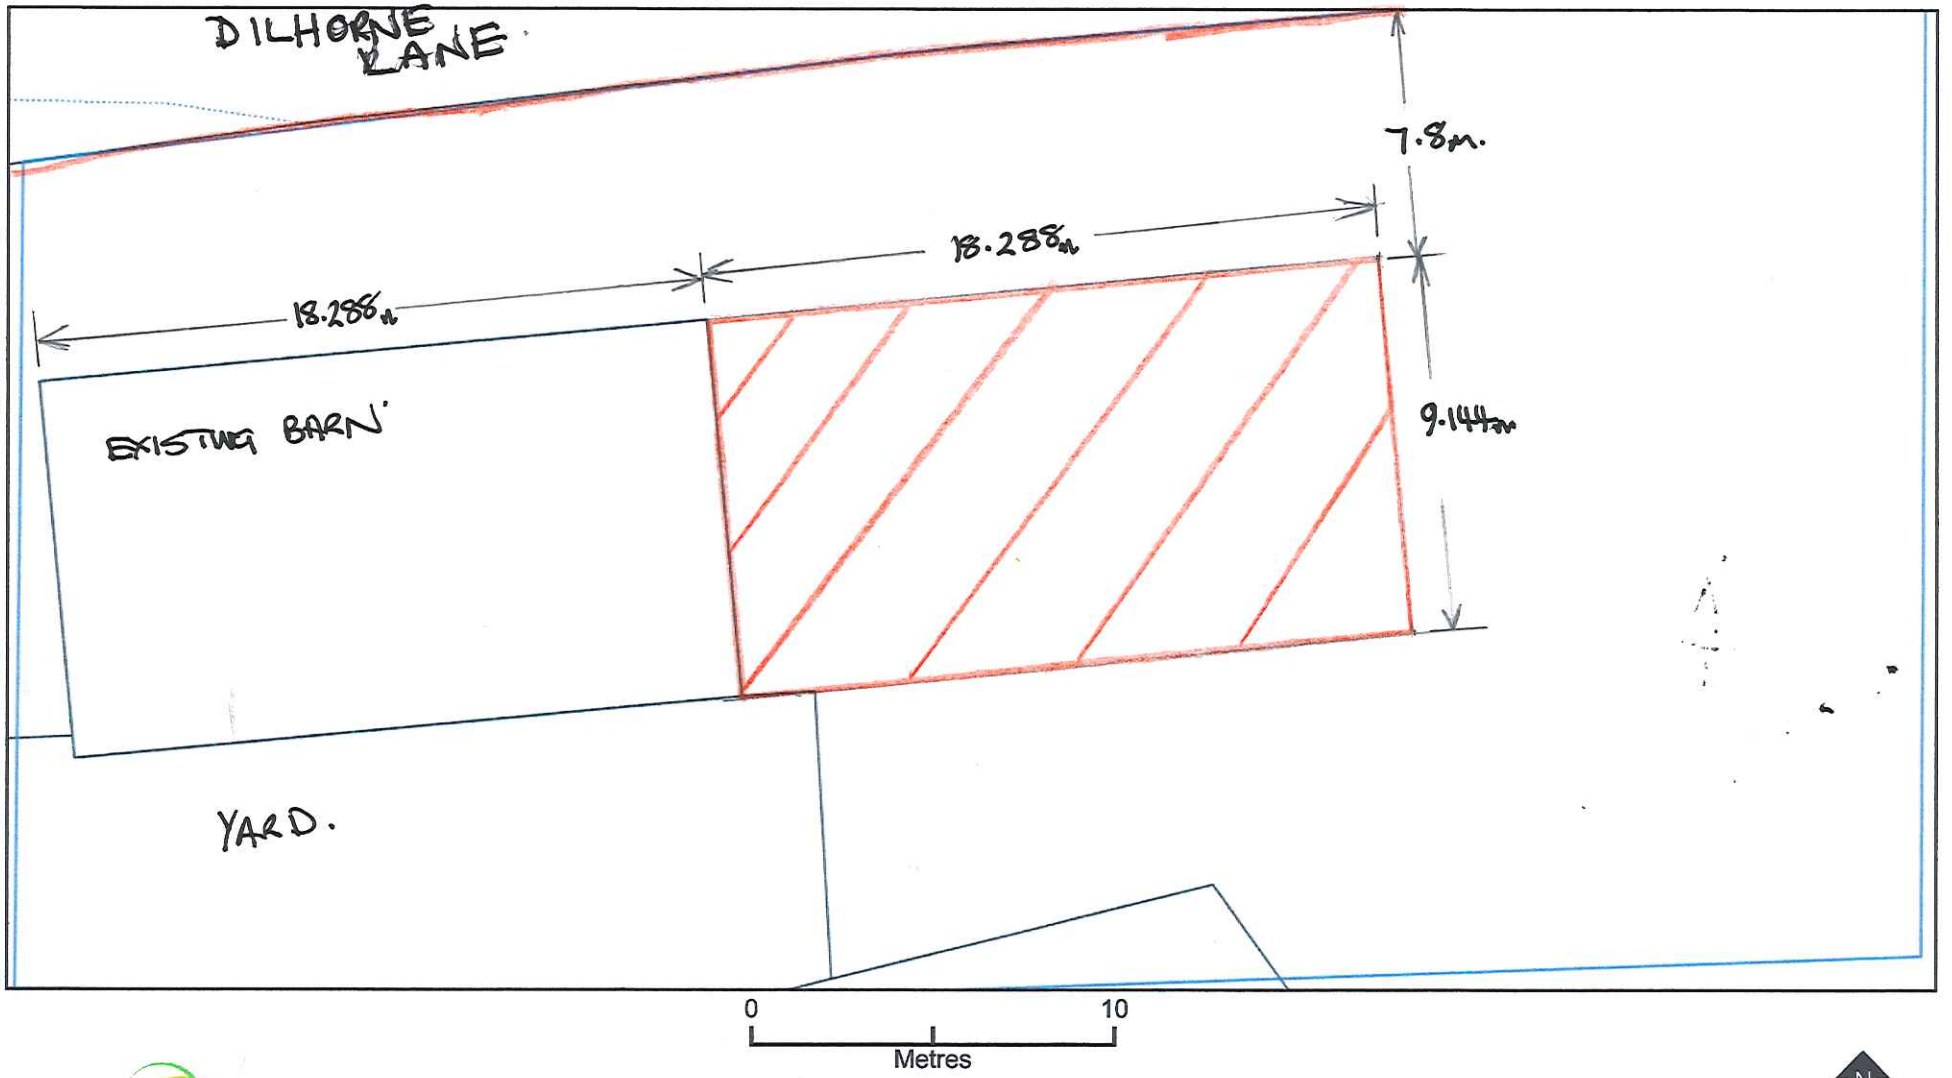

ReQuestaPlan

Plan Produced for: T & H Mancey

Date Produced: 15 Apr 2017

Plan Reference Number: TQRQM17105114246079

© Crown copyright, All rights reserved. 2016 Licence number 0100042766