ROB*ert* L **FORD**

private architectural practitioner and rural development consultant

PARKSIDE PARK ROAD LEEK STAFFORDSHIRE ST13 8JT

robiford@btopenworld.com / 01538 398290 / 07969 68 68 86

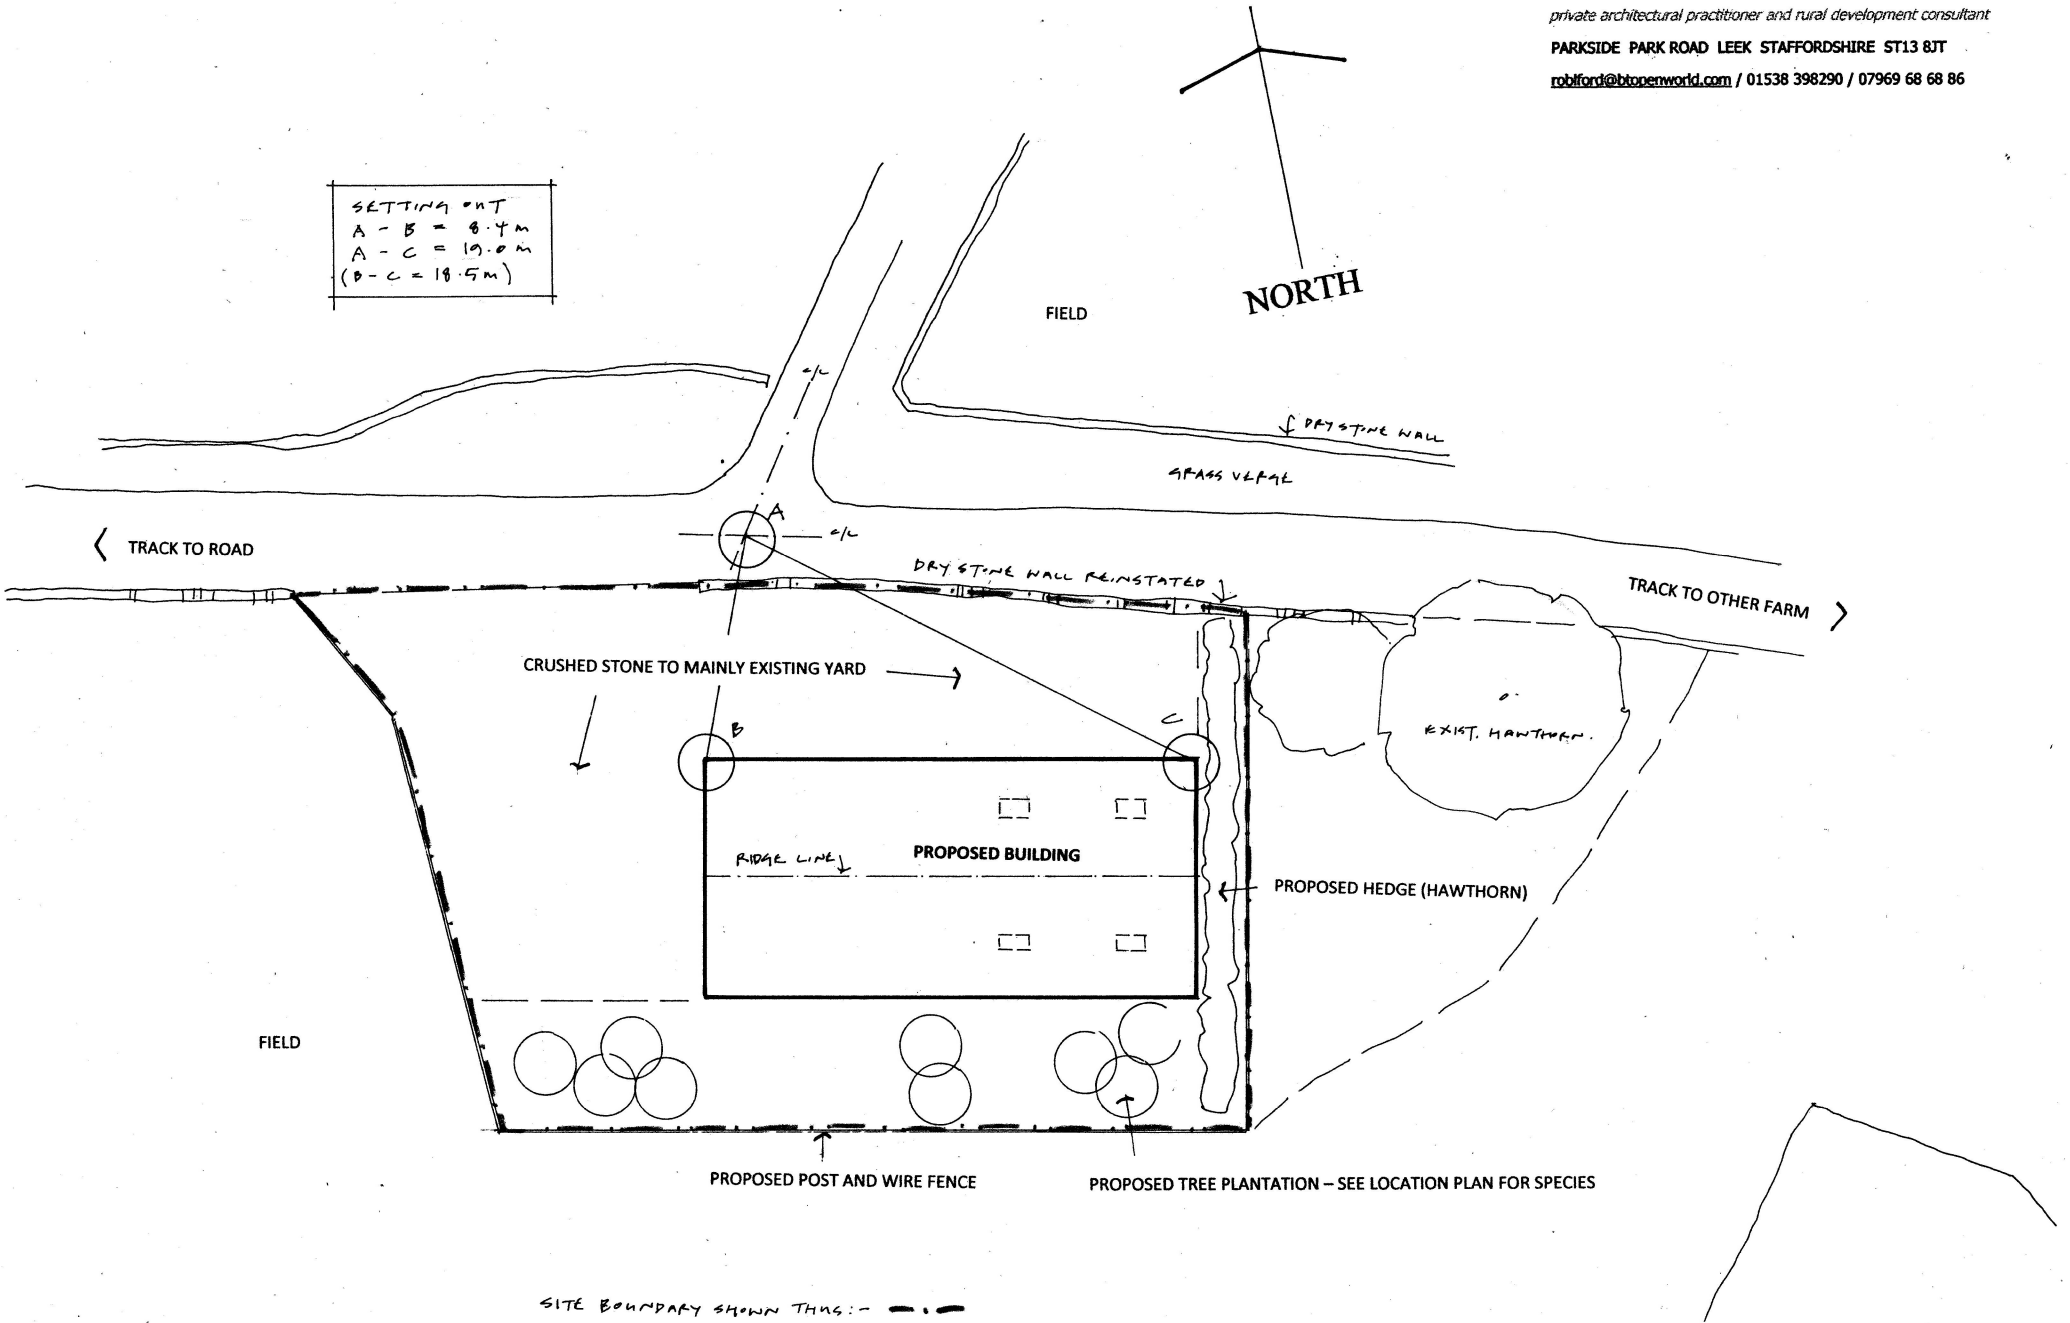

SITE BOUNDARY SHOWN THUS:- ——•——

1 METRE X 10 METRES AT 1:200 SCALE

DRAWING NO. **MCB 03 BLOCK PLAN** SCALE 1:200 @A3

PROPOSED AGRICULTURAL BUILDING AT **MORRIDGE SIDE HOUSE FARM**
COOKS LANE BRADNOP STAFFORDSHIRE ST13 7HA

02 2017