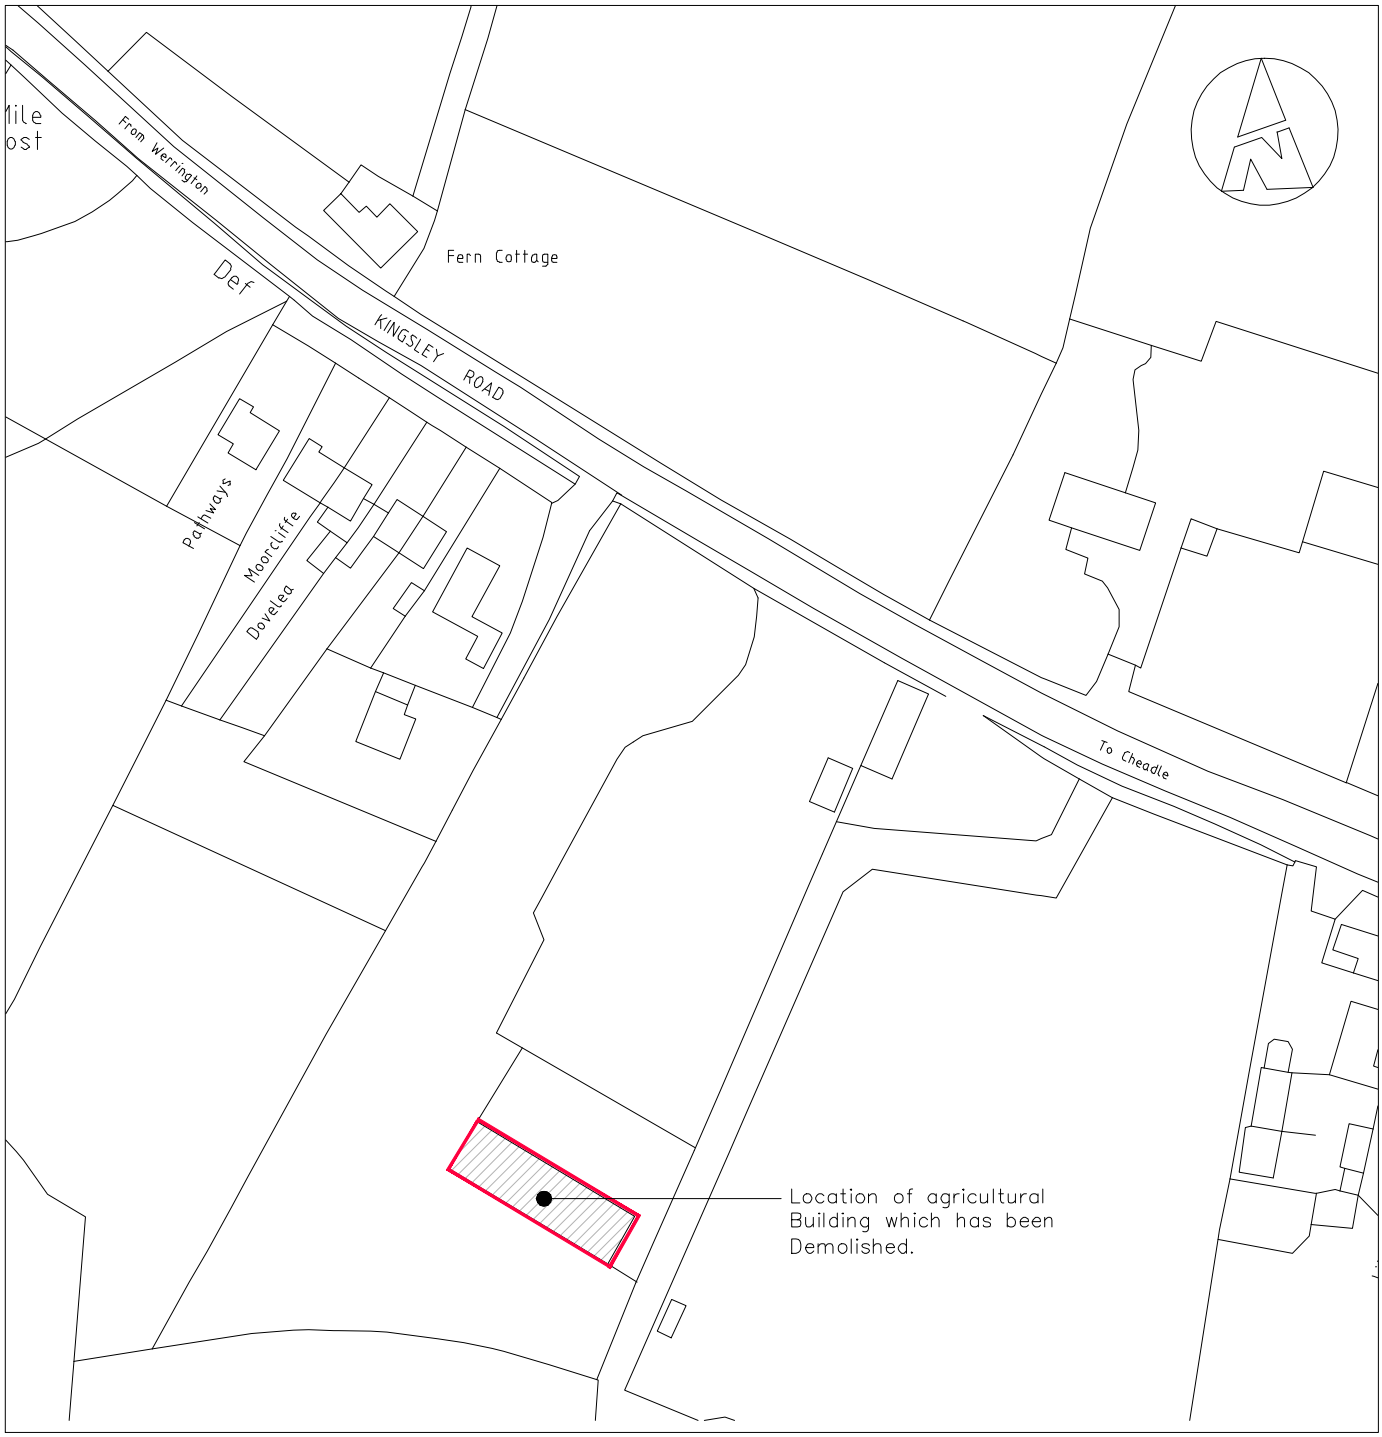

© Crown Copyright 2016
All rights reserved. Licence number 100049235

00m 10m 20m 30m 40m 50m 60m 70m 80m 90m 100m 110m 120m

Scale bar 1:1250 @ A4

Location Plan Scale 1:1250

Broadoak Properties Ltd

Proposed Residential Development at Grove Garage, Kingsley Road, Cellarhead ST9 0DJ.