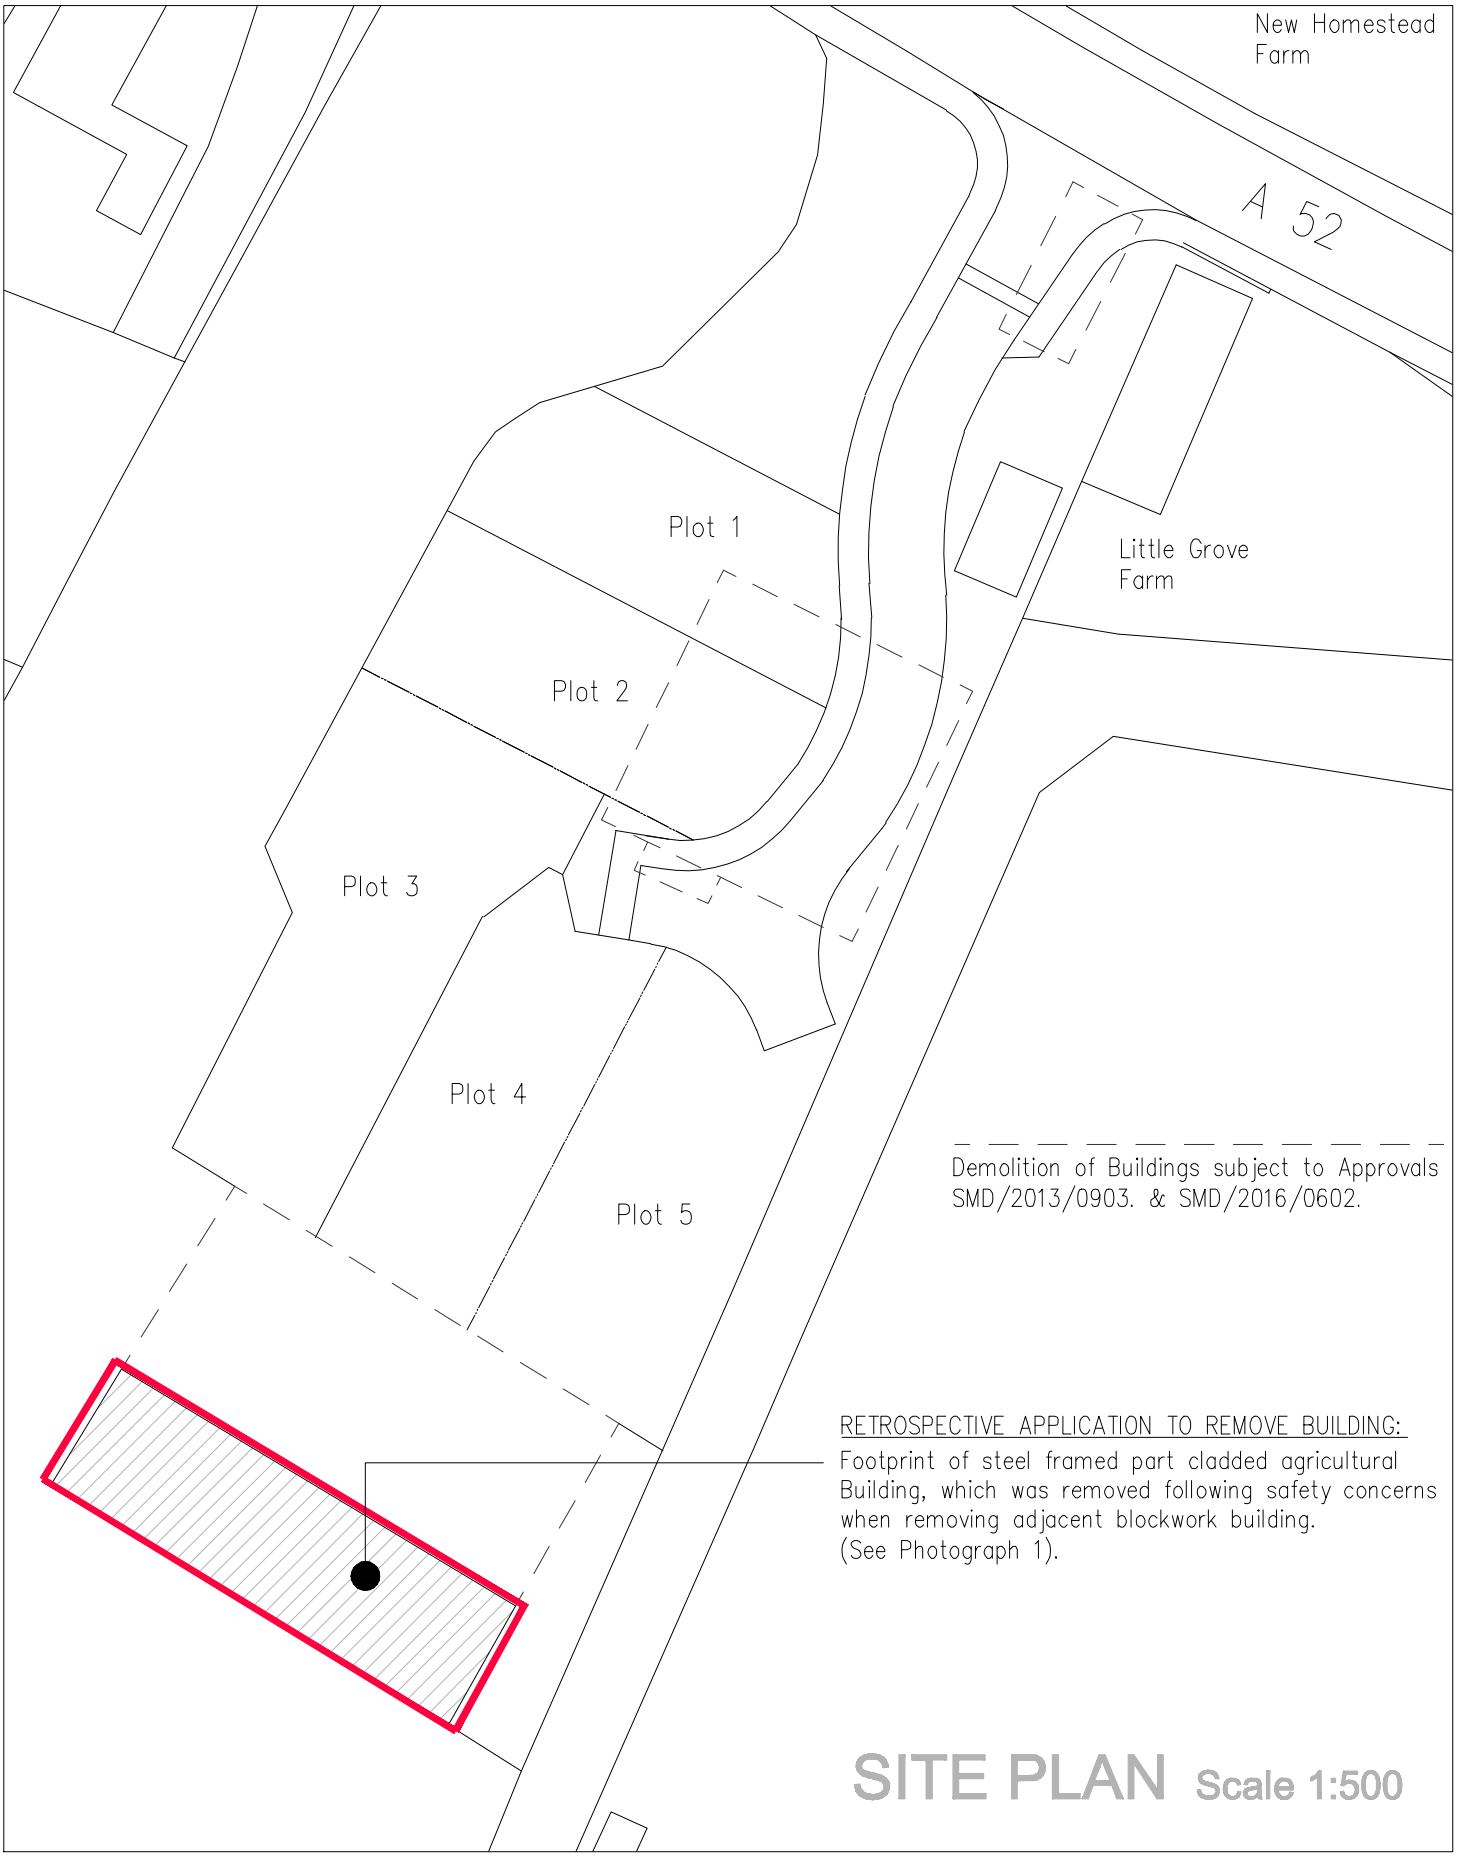

SITE PLAN Scale 1:500

0.0m 10m 20m 30m 40m 50m

Scale bar @ 1:500

Broadoak Properties Ltd

Proposed Residential Development at Grove Garage, Kingsley Road, Cellarhead ST9 0DJ.