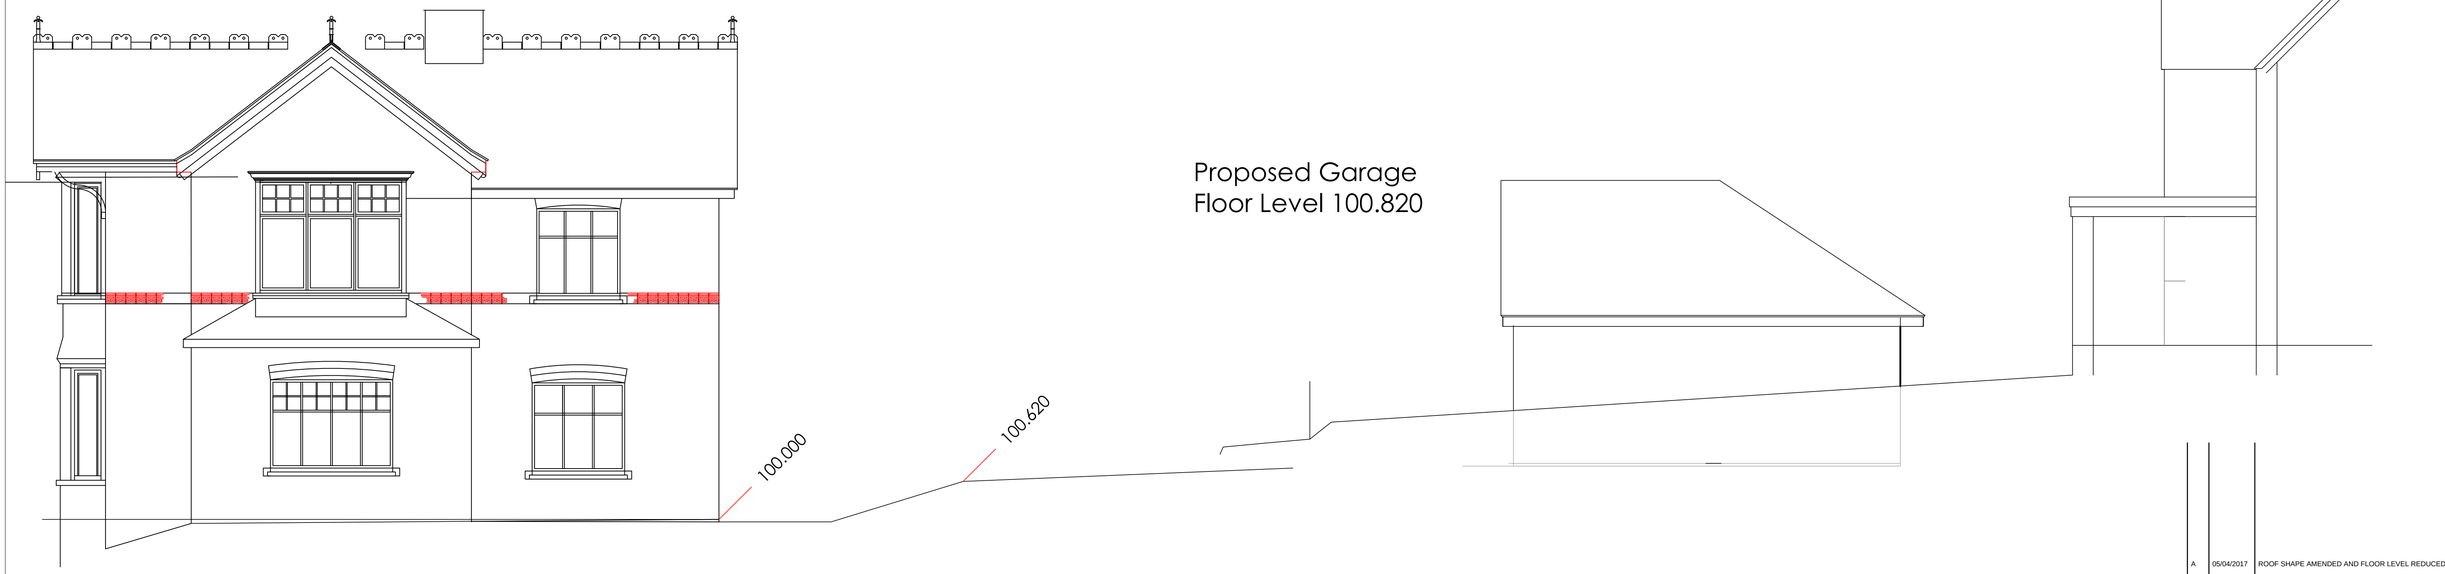

Section AA 1:50

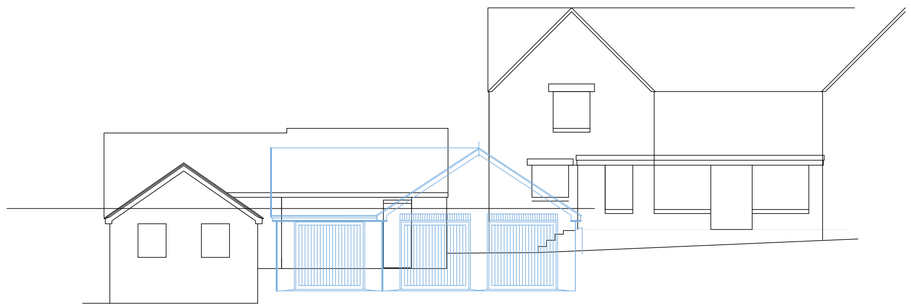

New Garage Association with Shrubs Hill 1:100

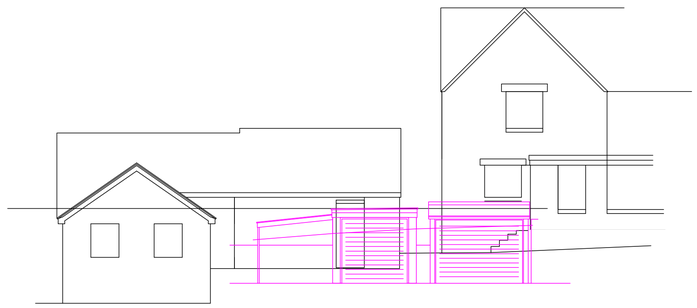

Old Garage Association with Shrubs Hill 1:100

REV	DATE	DESCRIPTION
A	05/04/2017	ROOF SHAPE AMENDED AND FLOOR LEVEL REDUCED

DRAWING STATUS

PLANNING

THIS DRAWING IS COPYRIGHT AND MUST NOT BE REPRODUCED IN WHOLE OR IN PART WITHOUT THE PRIOR PERMISSION OF P4 Architecture.

DIMENSIONS TO BE VERIFIED ON SITE. ONLY FIGURED DIMENSIONS TO BE USED AND ANY DISCREPANCY BETWEEN THIS DRAWING AND SITE CONDITIONS TO BE REFERRED TO P4 Architecture IMMEDIATELY. NO DIMENSIONS ARE TO BE SCALED OFF PRINTED DRAWINGS. ANY AREAS THAT ARE INDICATED ON THIS DRAWING ARE FOR GUIDANCE ONLY. NO RESPONSIBILITY IS TAKEN FOR THEIR ACCURACY

THERE IS A RISK OF DEATH OR INJURY IN CONSTRUCTION IF THE WORKS ARE NOT PROPERLY PLANNED AND SUPERVISED. THE CONTRACTOR MUST NOT UNDERTAKE ANY ELEMENT OF WORK WITHOUT HAVING FIRST CARRIED OUT THE NECESSARY RISK ASSESSMENT AND PREPARED DETAILED METHOD STATEMENT.

CLIENT

David & Lynn Butterworth

PROJECT

Proposed Replacement Garage Block at Beechcroft Sutherland Road Longsdon Leek, Staffs

DRAWING TITLE

Plan Proposal

SCALE	DATE
1:50 & 1:100 @ A1	April 2017

DRAWING No.	REV
DABU /PP/02/011	**A**

P4 Architecture
P4 Architecture
A Chartered Institute of Architectural Technologist Practice
Chartered Institute of Architectural Technologists
Architectural & Construction Project Management Services
19, Nicholson Way, Leek, Staffordshire Moorlands. ST13 8NE
Tel. 07962 062 618 Email. P4architecture@hotmail.co.uk