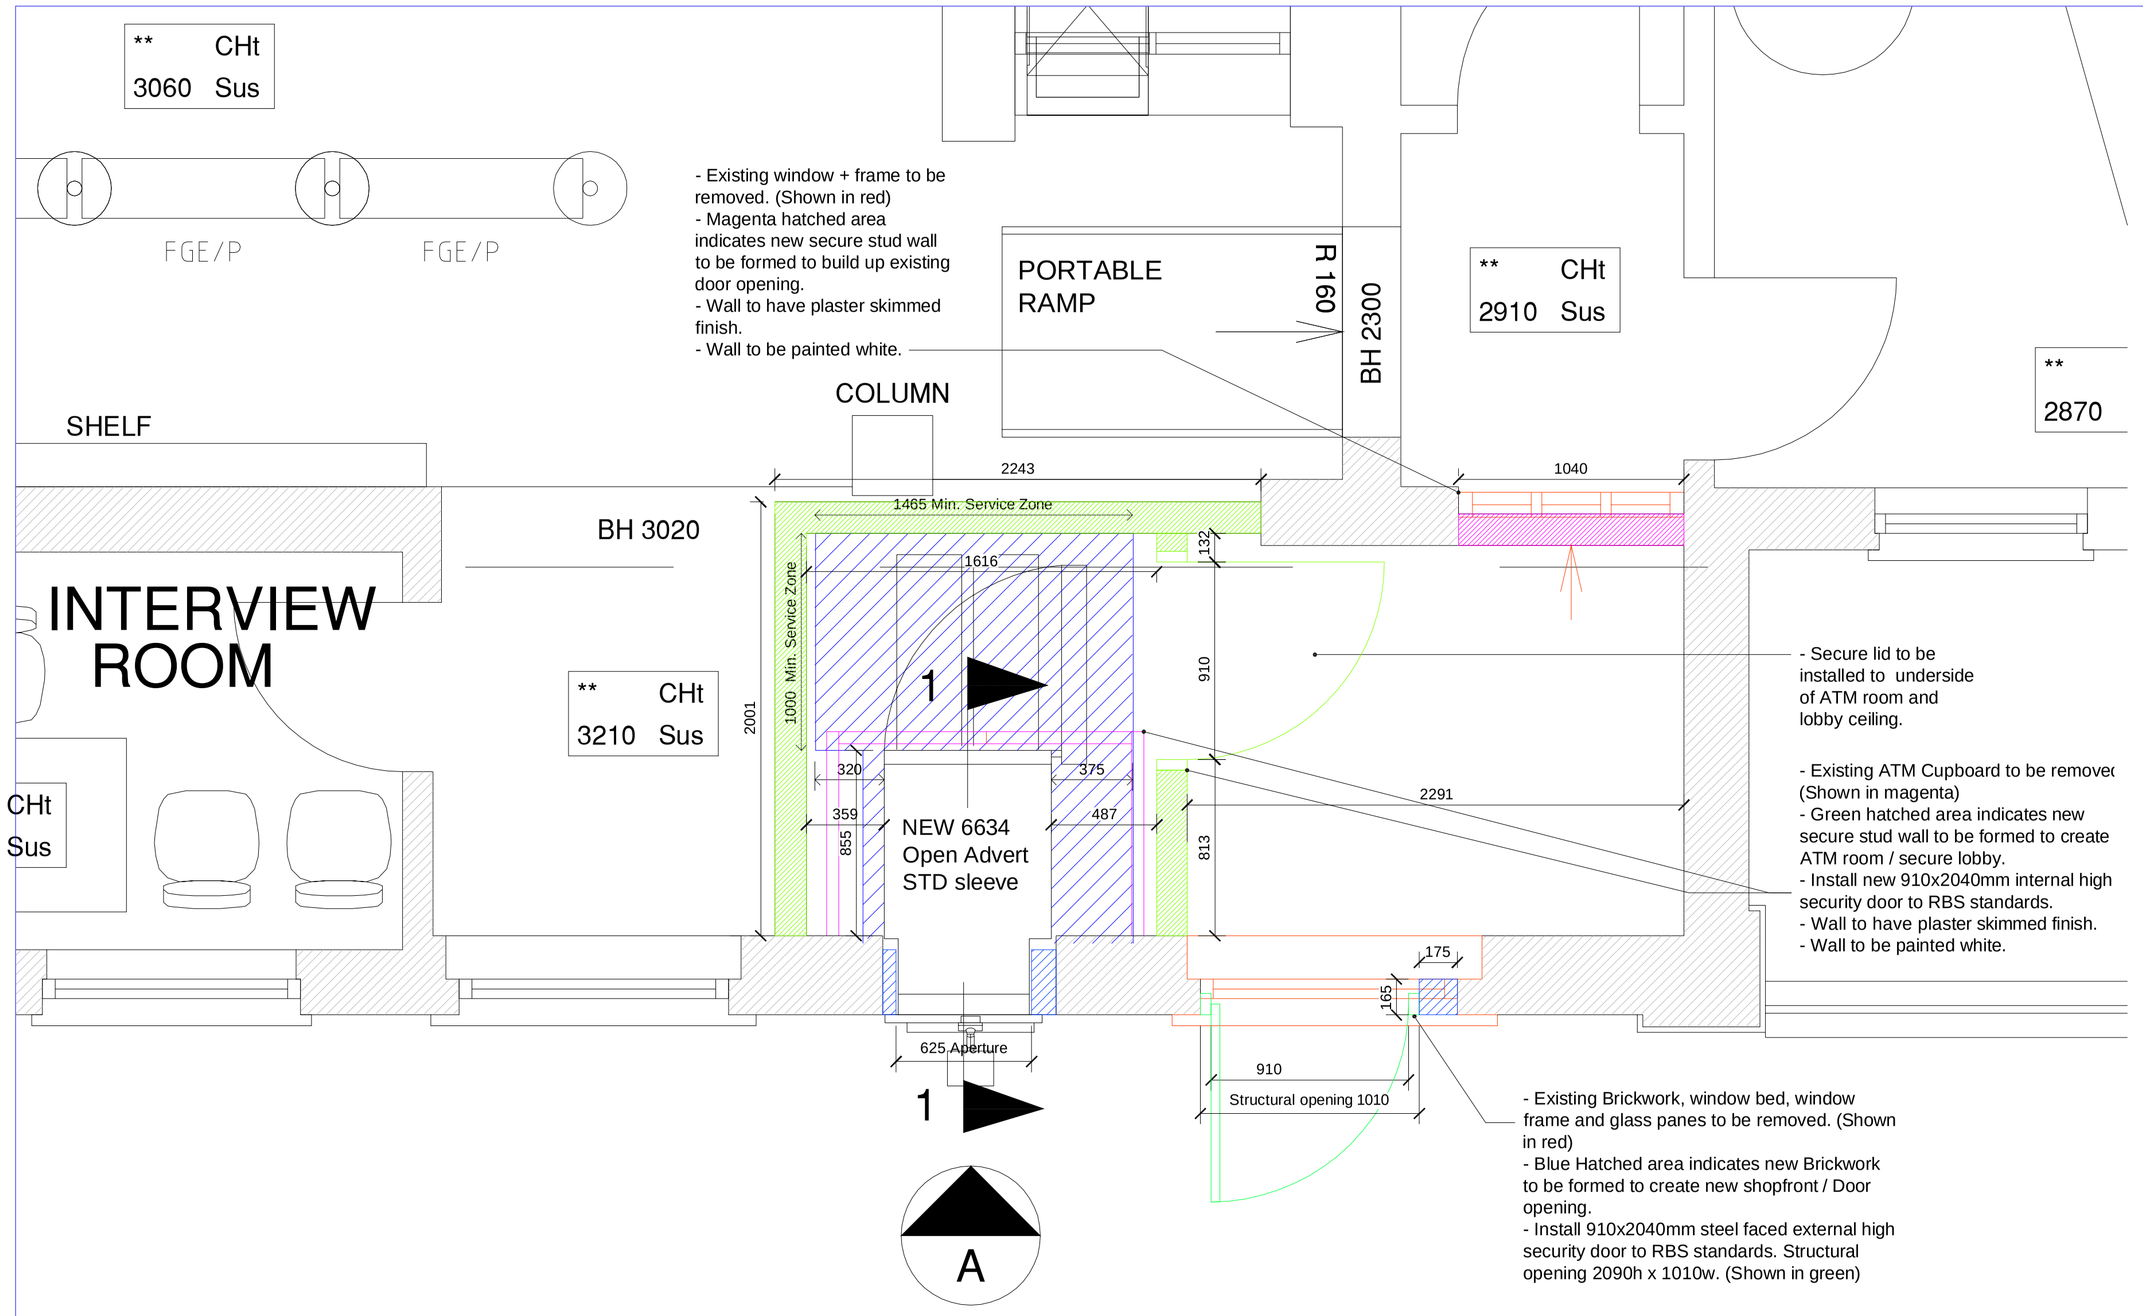



EXTERNAL IMAGE

BUILDING WORKS REQUIRED:
- Reroute power to suit New ATM.
- BT proposed route to be rerouted from existing DP box (by others)
- Remove existing ATM Cupboard and make good wall.
- New Secure partitions to be installed to RBS Standard.
- 2no New Secure doors to be installed.
- Existing Window, Window frame, window bed and brickwork to be removed to allow installation of door.
- Existing tablet sign to be removed and wall made good.
- New Bespoke natwest tablet sign to be installed.

PLAN LAYOUT - External ATM

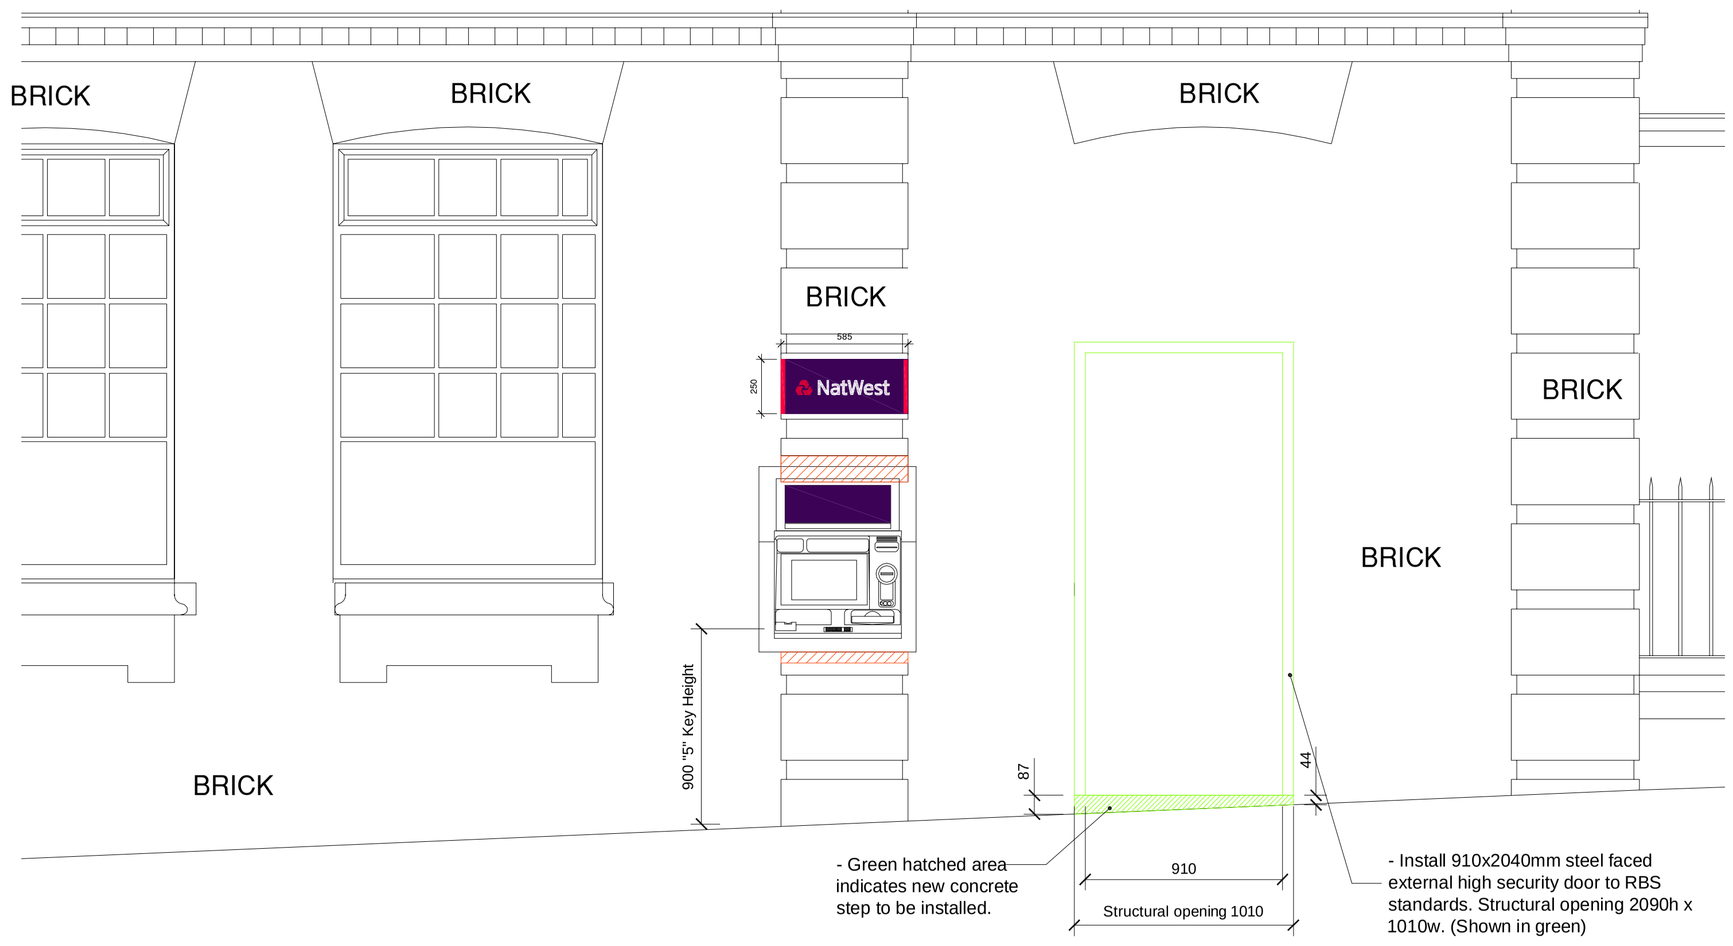

External ATM Elevation A

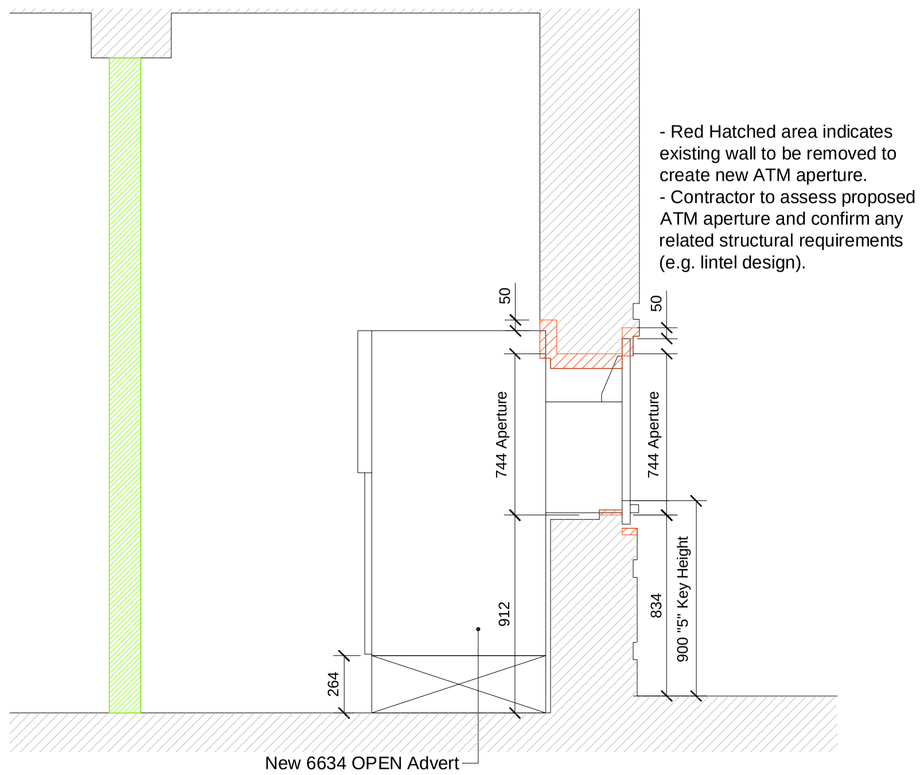

Section 1-1

Group Property

Notes:

This drawing is the copyright and property of The Royal Bank of Scotland plc.
It must not be copied or published without written consent.

Do not scale from this drawing.

PLANNING STATUS	NOT LISTED

rev	description	date
-	-	-

RBS
The Royal Bank of Scotland Group

project
BIDDULPH
63 HIGH STREET, BIDDULPH
STOKE N TRENT,STAFFS ,ST8 6AD

title
PROPOSED
SET OUT DETAILS

scale
1:20 @ A1, 1:40@A3

drn	chk	app
CM	AT	
date	date	date
24.03.17	24.03.17	

consultants' drawing number
D0899-011-001

brand

rbs drawing number

rev.
-