
ctd architects ©2017

1. This drawing is copyright.
2. All dimensions to be checked on site before proceeding.
3. Contractor to check/adjust dimensions of new work to suit existing conditions. Do not assume existing structure or details are plumb, square or level.
4. Contractor must notify the architect of any discrepancies before proceeding.
5. All drawings to be read in conjunction with all other consultants drawings and specs.

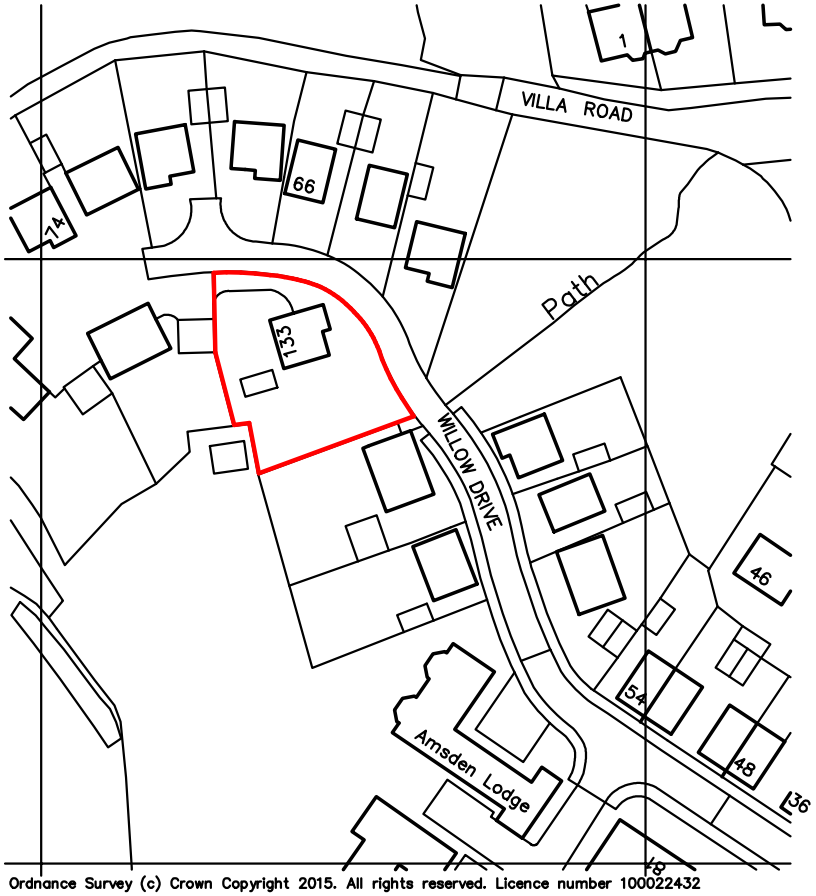

Ordnance Survey (c) Crown Copyright 2015. All rights reserved. Licence number 100022432

North

Rev	Date	Drawn	Description

ctd architects

Clerk Bank House
Clerk Bank
LEEK
Staffordshire
ST13 5HE

Tel: 01538 373477
Fax: 01538 386503
e: info@ctdarchitects.co.uk

architects | historic building advisors | project managers | landscape & urban designers

Client
Ms Janette Newman

Project
Proposed Extension & Garage Alterations
133 Willow Drive, St Edwards Park
ST13 7FG

Title
Site Location Plan

Status
PLANNING ISSUE

Scale: 1:1250	A4 :Size	Job No: 1547	
Drawn: AC	MM :Chk'd	Date: 20/04/17	
File path: \drawings\2015\1547 Willow Dive\Site Plan as existing			
Drawing Number: AL 50		Revision: -	