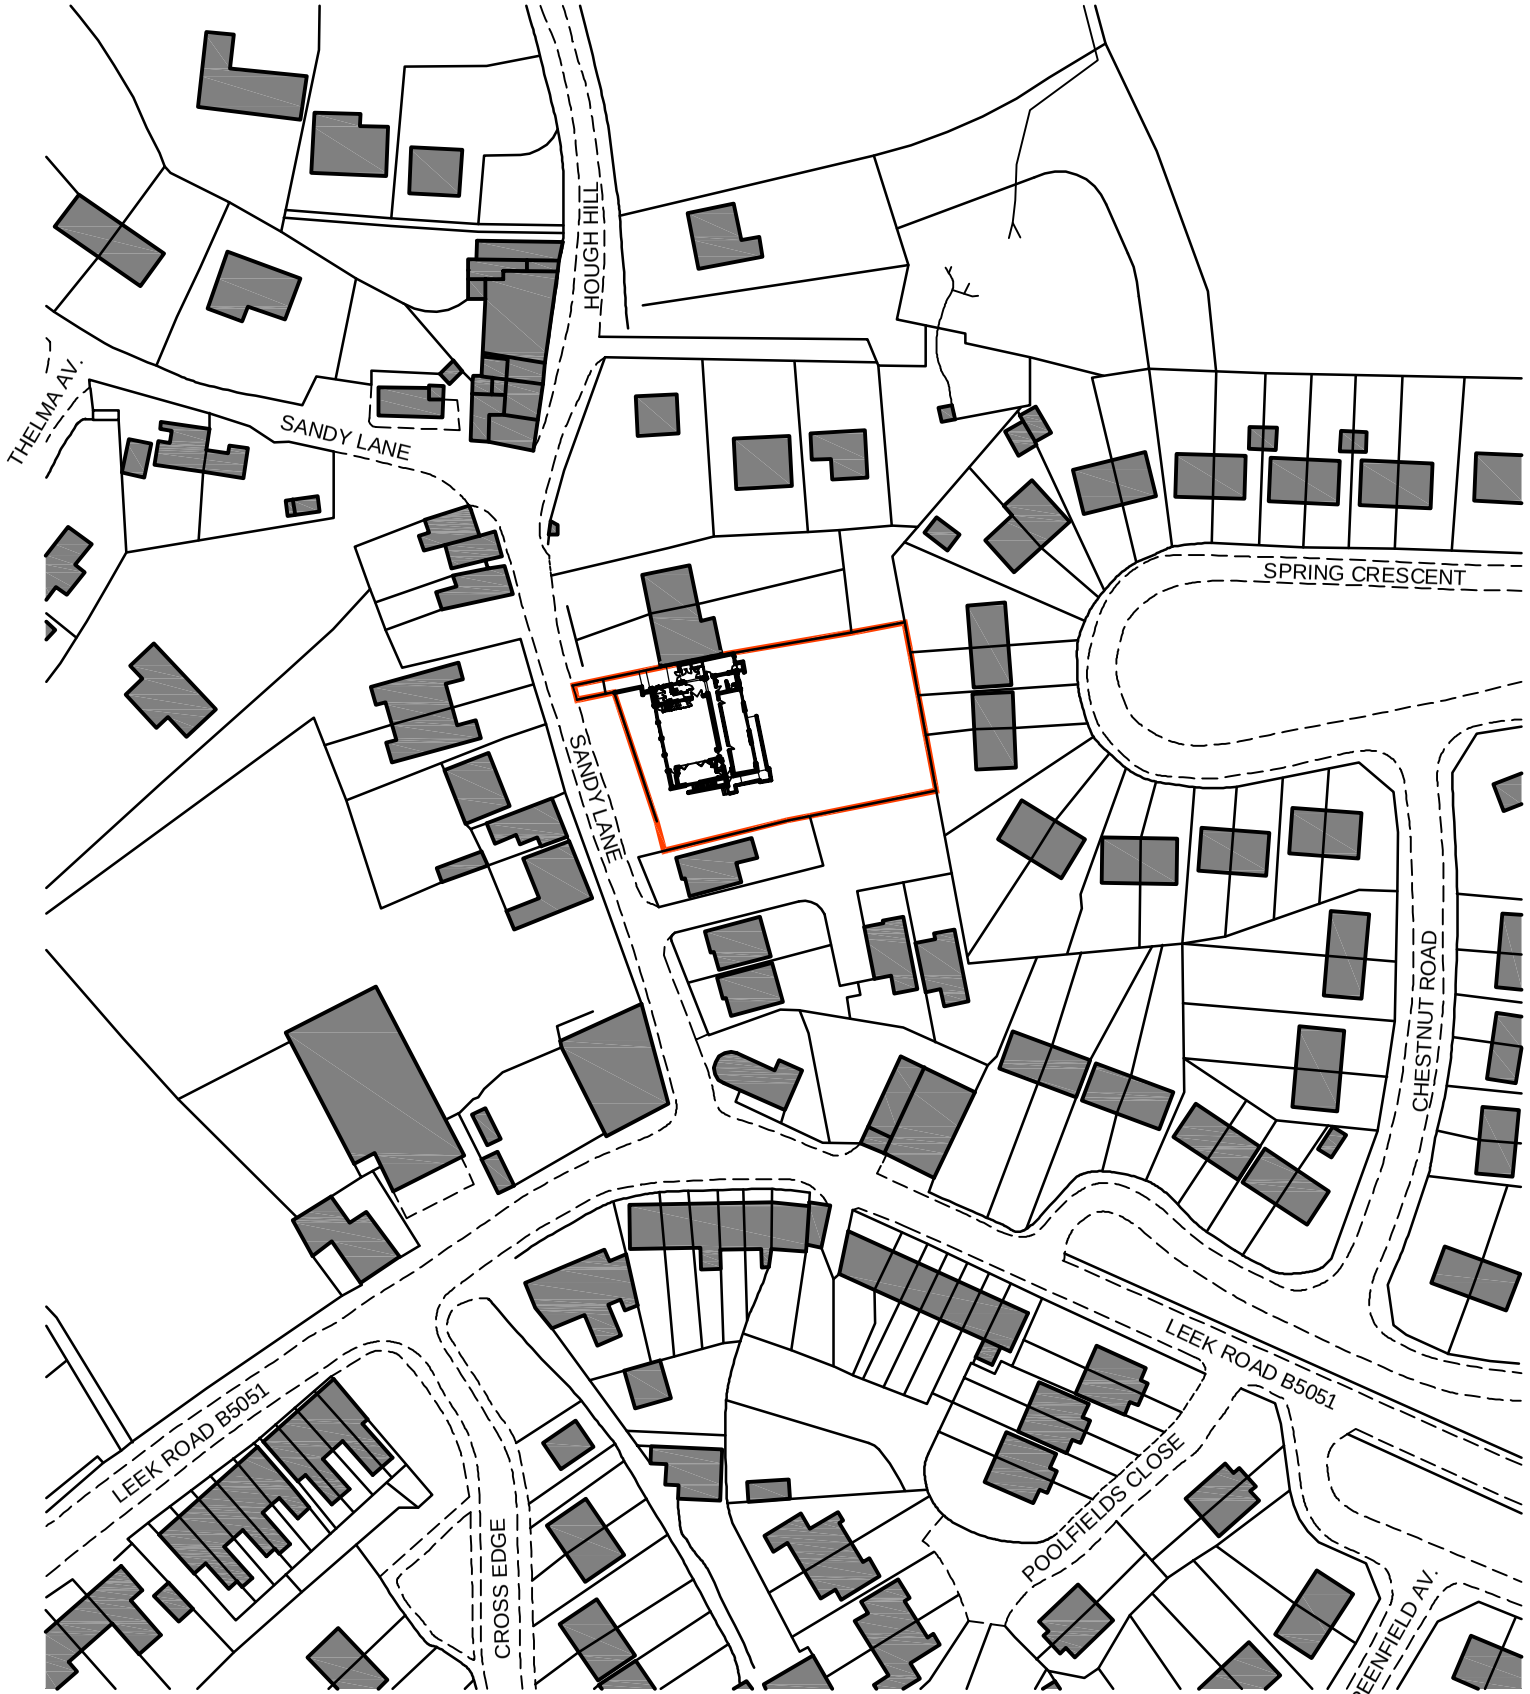

LOCATION PLAN.

SCALE 1 : 1250

SCALE 1:1250

0m 20m 40m 60m 80m 100m 120m 140m

10m 30m 50m 70m 90m 110m 130m 150m

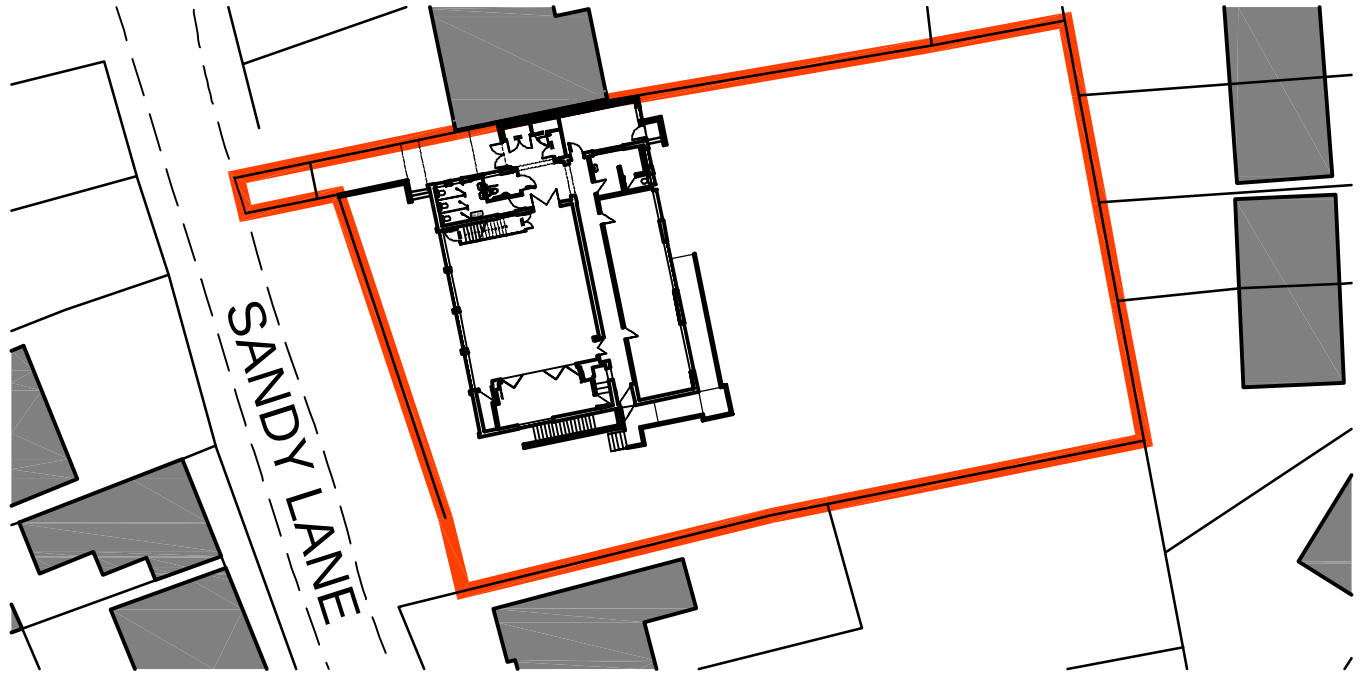

BLOCK PLAN.

SCALE 1 : 500

SCALE 1:500

0m 20m 40m

10m 30m 50m

A. R. M. Designs is licensed to reproduce Ordnance Survey Plan information under Licence number 10040553.

General Notes

No.	Revision/Issue	Date
A	i. Existing Accees Steps to the Basement Boiler Room added. ii. Proposed New Access Ramp and Steps to Existing Rear Play Area added	01-02-10

This drawing is copyright and should not be reproduced without permission.
Do not Scale from this drawing.
All dimensions to be checked on site before work is commenced.

A R M Designs. Architectural Services.
Arnold R. Middleton.
14, Capewell Street,
Sandford Hill,
Longton,
Stoke - on - Trent,
Staffs.
ST3 1JZ.
Tel:- 01782 321412
Mobile 07720 632641
E-mail:- arnie.r.middleton@btopenworld.com

Client
SANDY LANE METHODIST CHURCH.

Project Name and Address
PROPOSED SINGLE STORE SIDE EXTENSION AND INTERNAL ALTERATIONS TO THE LADIES TOILET TO PROVIDE UNISEX DISABLED TOILET FASCILITIES AT SANDY LANE METHODIST CHURCH, SANDY LANE, BROWN EDGE, STOKE ON TRENT, STAFFORDSHIRE. ST6 8QL.

Title
BLOCK PLAN AND LOCATION PLAN.

Date	Scale
14th MAY 2008	1 : 500 & 1 : 1250 @ A3
Drawing Number	**Revision**
A. R. M. 0803/PL/02	A