
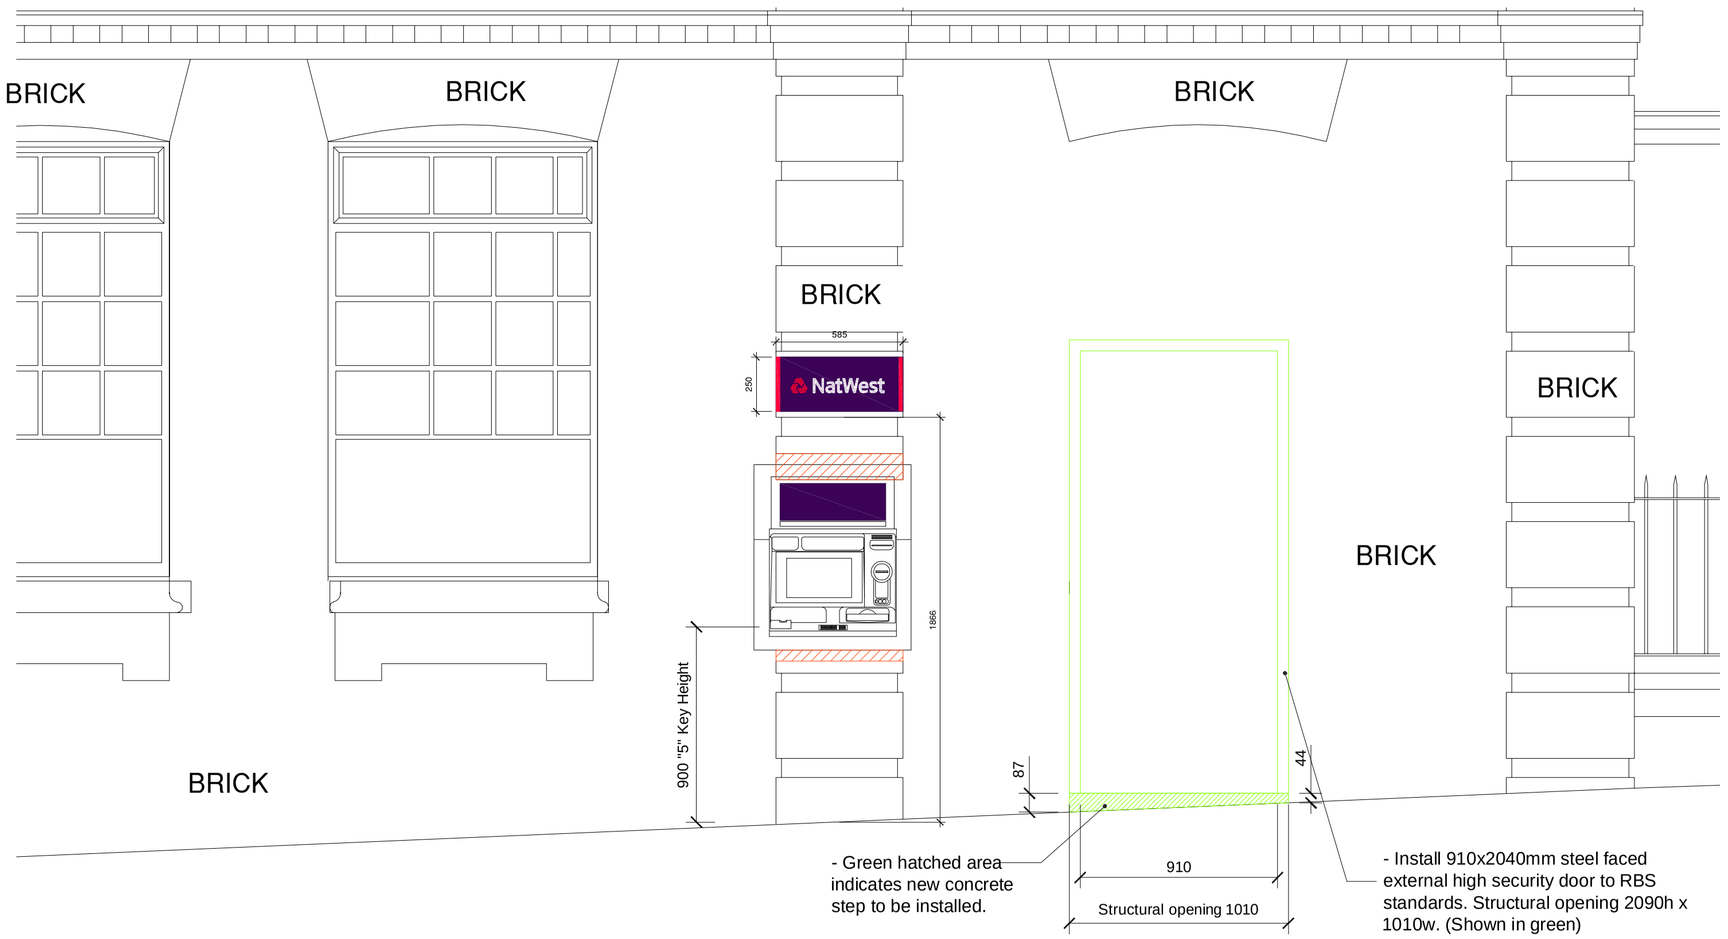


External ATM Elevation A

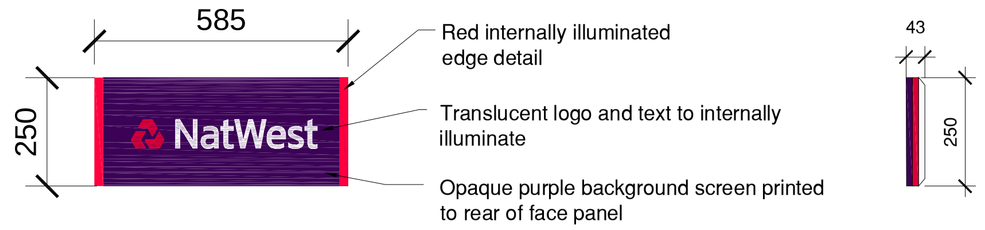

250mm ATM Tablet Sign (Bespoke) Internally illuminated

Scale 1:10

ADVERT DETAILS

Group Property

Notes:

This drawing is the copyright and property of The Royal Bank of Scotland plc.
It must not be copied or published without written consent.

Do not scale from this drawing.

PLANNING STATUS	NOT LISTED

rev	description	date
-	-	-

The Royal Bank of Scotland Group

project
BIDDULPH
63 HIGH STREET, BIDDULPH
STOKE N TRENT,STAFFS ,ST8 6AD

title
PROPOSED
SET OUT DETAILS - ADVERT

scale
1:20 @ A1, 1:40@A3

drn	chk	app
CM	AT	
date	date	date
24.03.17	24.03.17	

consultants' drawing number
D0899-011-001

brand

rbs drawing number

rev.
-