
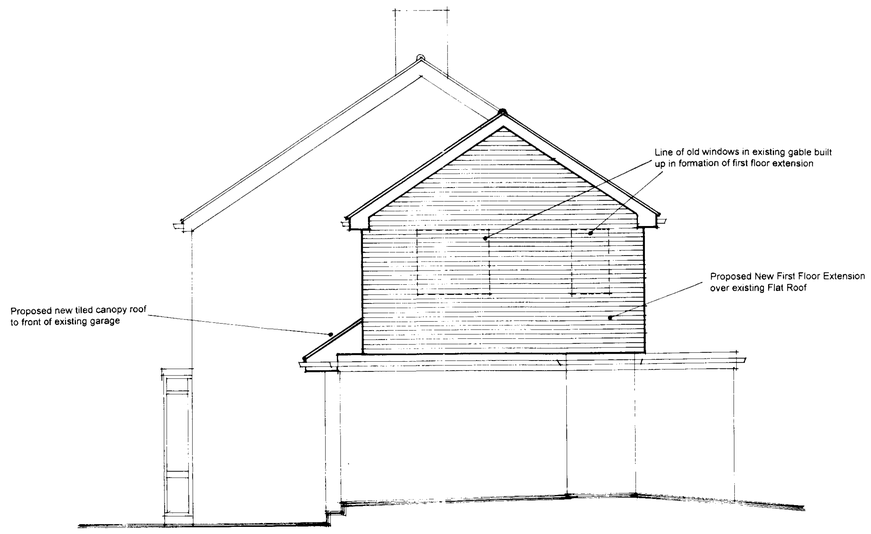



PROPOSED SIDE ELEVATION (WEST)

SCALE 1 : 50

SCALE 1:50
0m 2m 4m
1m 3m 5m

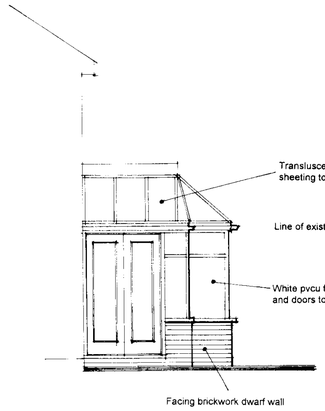


PROPOSED SIDE ELEVATION TO NEW CONSERVATORY (WEST)

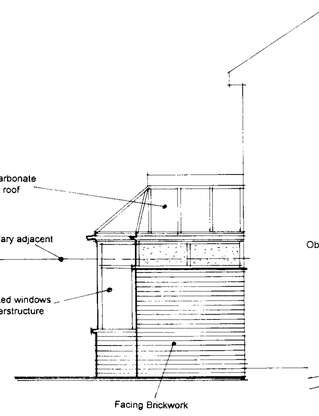

PROPOSED SIDE ELEVATION TO NEW CONSERVATORY (EAST)

LOCATION PLAN SCALE 1 : 1250

10m SCALE 1:1250

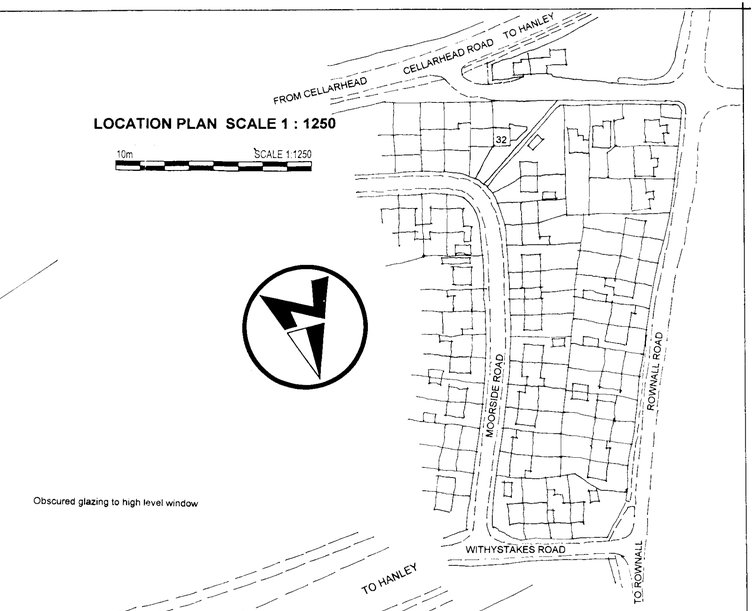

Ordnance Survey Copyright Licence


This plan has been reproduced from Ordnance Survey Map information with the permission of HM Stationery Office.
Harrison Wood is licenced to reproduce Ordnance Survey Copyright material under Licence No 100006611



EXISTING FRONT ELEVATION




EXISTING REAR ELEVATION

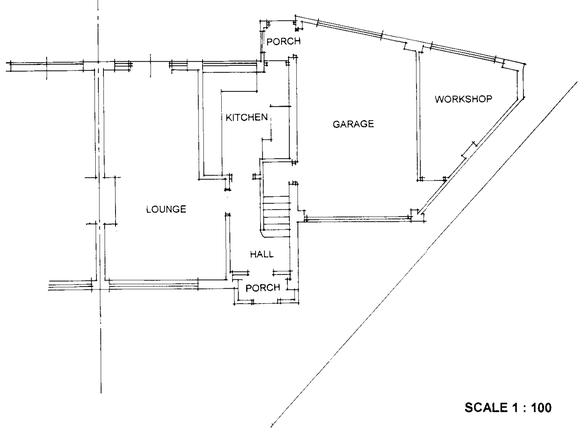


EXISTING GROUND FLOOR PLAN

SCALE 1 : 100


1m SCALE 1:100

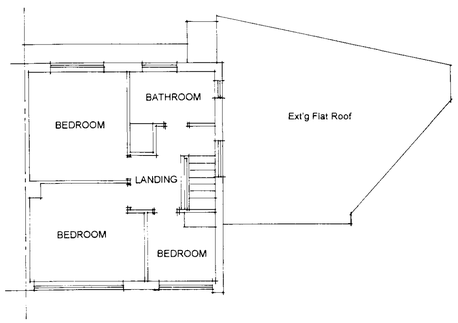

EXISTING FIRST FLOOR PLAN

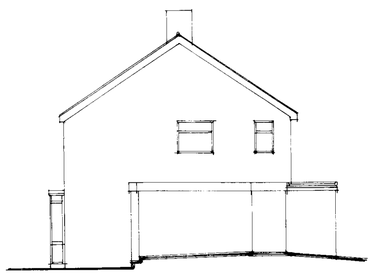

EXISTING SIDE ELEVATION (WEST)

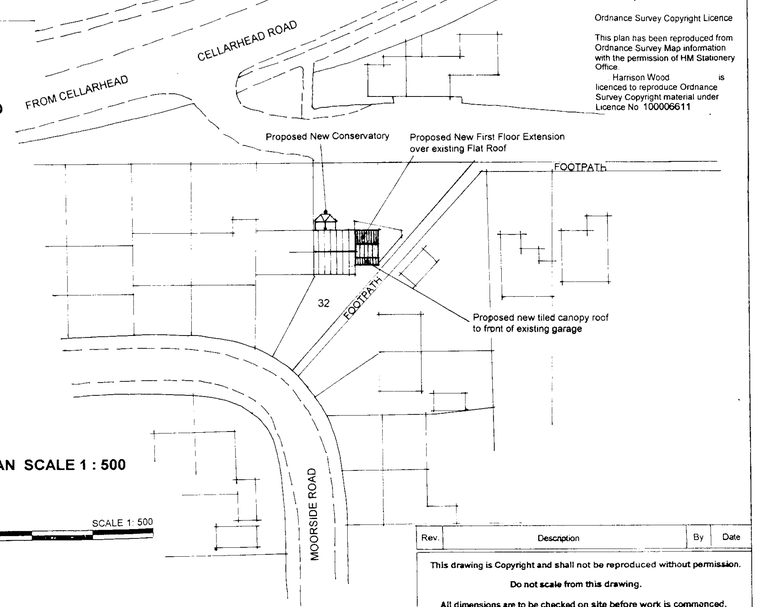

BLOCK PLAN SCALE 1 : 500

10m SCALE 1:500

10/0009 2 FUL 11 FEB 2010 - S.M.

Rev.	Description	By	Date

This drawing is Copyright and shall not be reproduced without permission.
Do not scale from this drawing.
All dimensions are to be checked on site before work is commenced.

Client.
MR S. MORAN + Ms. J. BRIERWOOD

Project.
PROPOSED BEDROOM AND ENSUITE EXTENSION AND NEW CONSERVATORY AT 32 MOORSIDE ROAD, WERRINGTON, STOKE-ON-TRENT, ST9 0JE.

Title.
PLANNING DRAWING **SHEET 2 OF 2**

Scales. **1 : 50, 1 : 100, 1 : 1250 + 1 : 500**

Drawn. **MAL** Date. **December 2009**

HARRISON WOOD ARCHITECTURE
CONSULTING ARCHITECTS AND BUILDING CONSULTANTS
1 CHAROLAIS CRESCENT, LONGTON,
STOKE-ON-TRENT, STAFFS. ST3 4TD.
Office Telephone : 01782 – 312630 OR 07970 – 308358
e-mail : harrisonwood@tiscali.co.uk

Drawing Number. **HWA 1366 / 002** Revision.

A1 SIZE PLAN