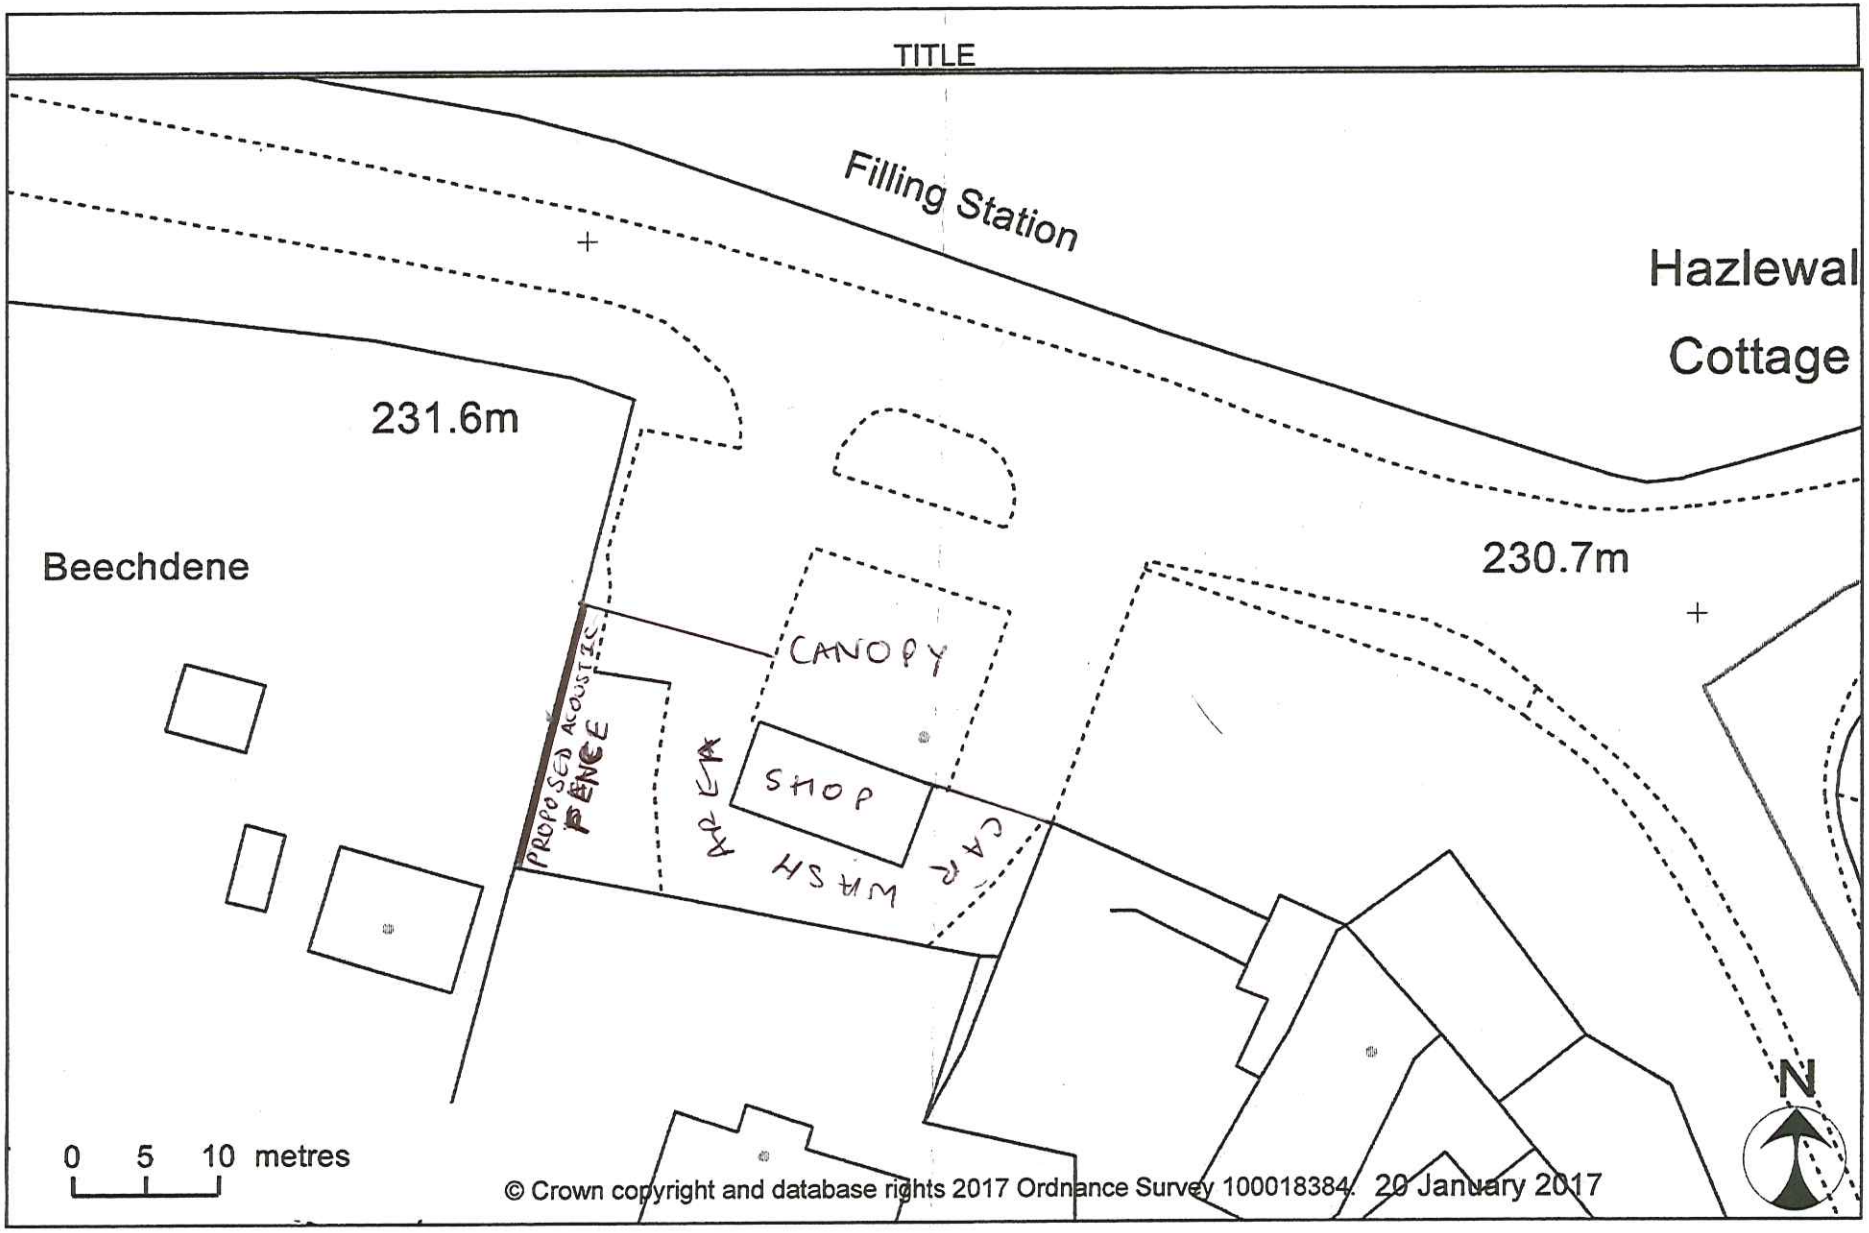
TITLE
Filling Station
Hazlewal
Cottage
231.6m
230.7m
Beechdene
CANOPY
SHOP
CAR WASH AREA
PROPOSED ACOUSTIC FENCE
N
0 5 10 metres
© Crown copyright and database rights 2017 Ordnance Survey 100018384. 20 January 2017