
Copyright of this drawing is vested in the Architect and it must not be copied or reproduced without consent. Figured dimensions only are to be taken from this drawing. All contractors must visit the site and be responsible for taking and checking all dimensions relative to their work. Hulme Upright Ltd are to be advised of any variation between drawings and site conditions.
DO NOT SCALE OFF THIS DRAWING.....IF IN DOUBT ASK

Rev.	Drawn	Comments	Date
A	NJH	Amendments made following local authority feedback	JUL 09

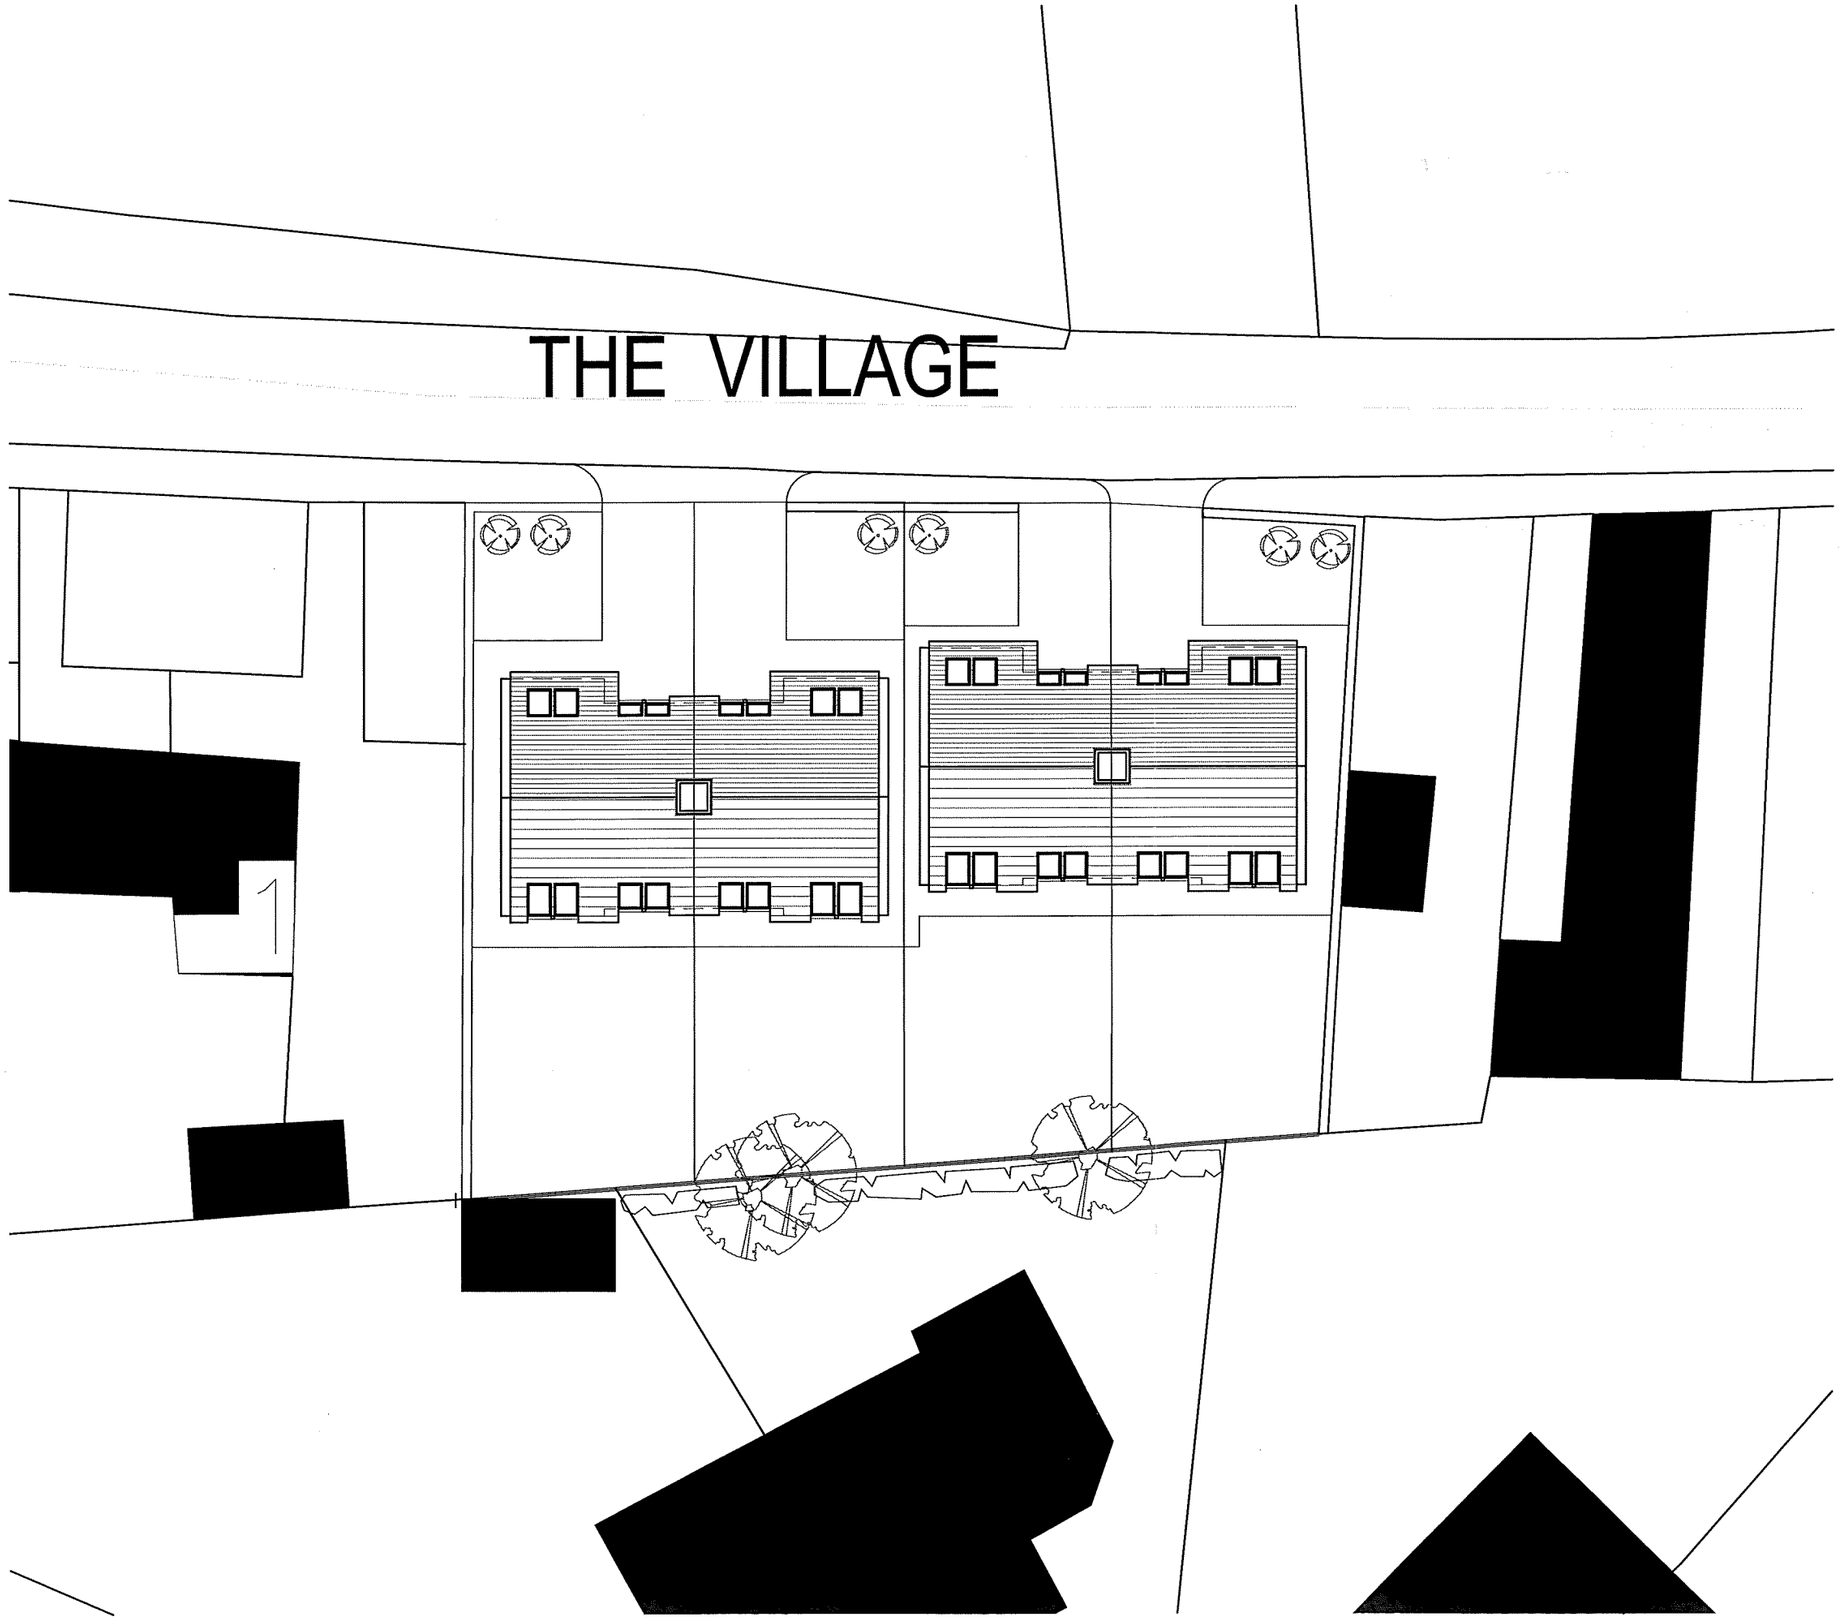

hulmeupright

Highpoint
Festival Park
Hanley
Stoke-on-Trent
ST1 5SH

MANCHESTER
STOKE-ON-TRENT

Tel: 01782 208 600
Fax: 01782 206 080

Email: stoke@hu-arch.co.uk
www.hulmeupright.co.uk

architects townplanners interiordesigners cdmco-ordinators landscapearchitects

Client
C.G.PERKIN

Project
REDEVELOPMENT OF THE SMITHY
ENDON

Title
ROOF PLAN

Status
PLANNING

Date MAY 2009
Drawn NJH


Scale @A3 1:200
Checked

Project No 20675_AL(0)02
Drawing No.
Rev A

File Ref: H:\

Copyright of this drawing is vested in the Architect and it must not be copied or reproduced without consent. Figured dimensions only are to be taken from this drawing. All contractors must visit the site and be responsible for taking and checking all dimensions relative to their work. Hulme Upright Manning to be advised of any variation between drawings and site conditions.
DO NOT SCALE OFF THIS DRAWING.....IF IN DOUBT ASK

Rev.	Drawn	Comments	Date
A	NJH	Amendments made following local authority feedback	JUL 09

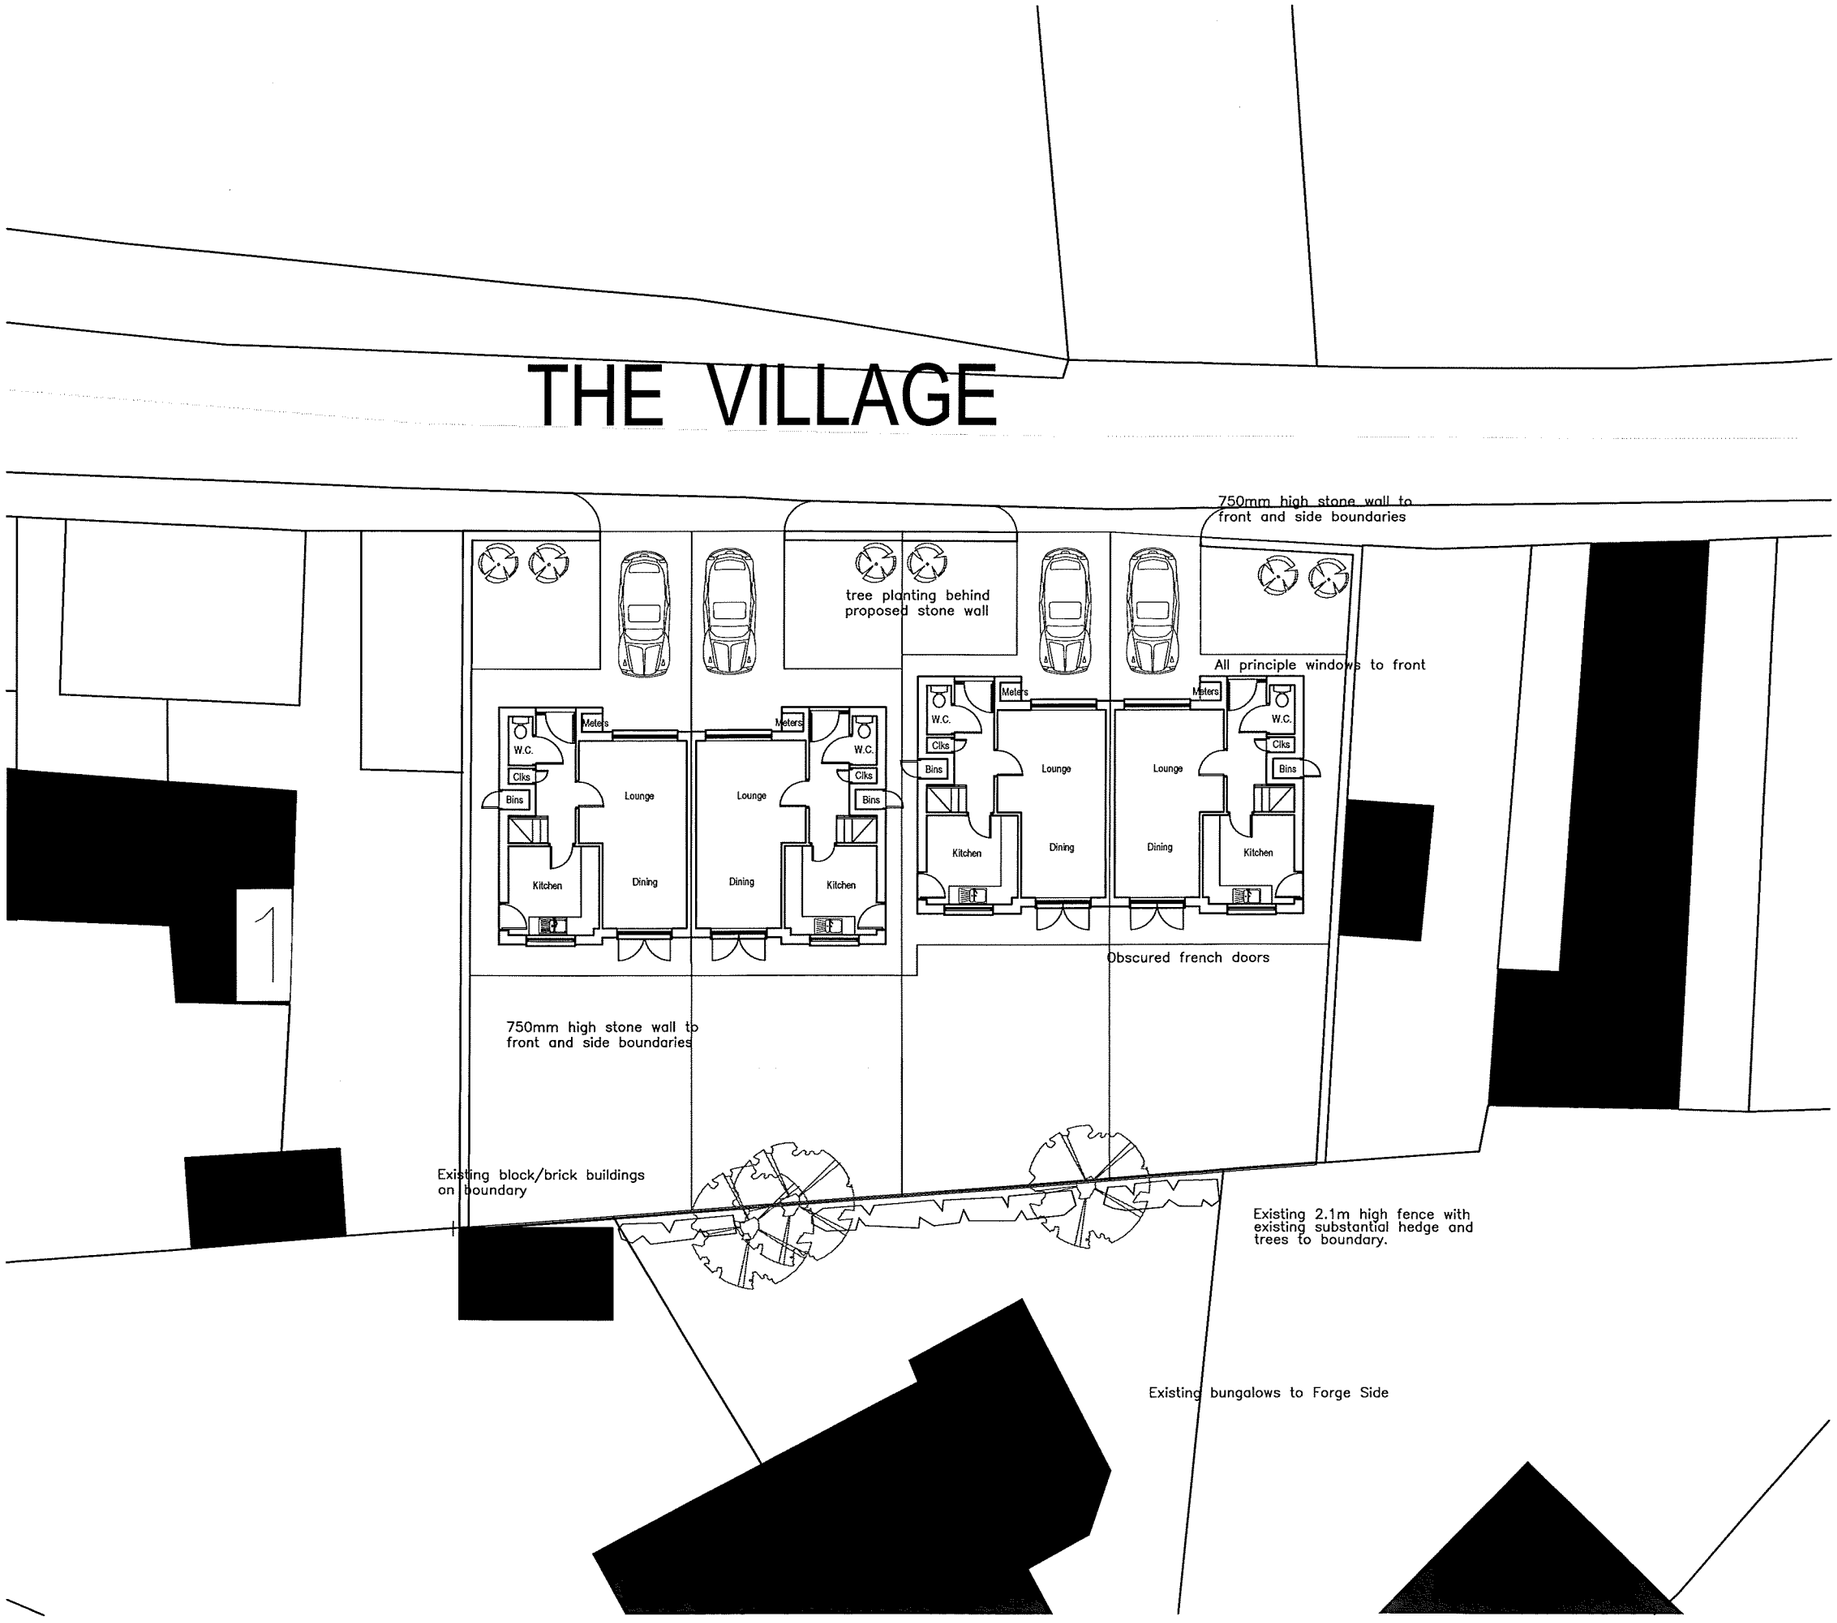

HULME UPRIGHT MANNING
ARCHITECTS TOWN PLANNERS INTERIOR DESIGNERS

43 St Edward Street
Leek
Staffordshire
ST13 5DN

LEEK
MANCHESTER
STOKE-ON-TRENT

Tel: 01538 399669

Fax: 01538 386393

Email - stoke@hum-arch.co.uk

Client

C.G.PERKIN

Project

REDEVELOPMENT OF THE SMITHY

Title

SITE PLAN

Status

PLANNING

Date APRIL 08 Drawn JES

Scale 1-200 Checked

Job Ref. Drawing No. Revision

20675 [03] A

Computer File Ref: H\ 20675\01



Copyright of this drawing is vested in the Architect and it must not be copied or reproduced without consent. Figured dimensions only are to be taken from this drawing. All contractors must visit the site and be responsible for taking and checking all dimensions relative to their work. Hulme Upright Ltd are to be advised of any variation between drawings and site conditions.
DO NOT SCALE OFF THIS DRAWING.....IF IN DOUBT ASK

Rev.	Drawn	Comments	Date
A	NJH	Amendments made following local authority feedback	JUL 09

hulmeupright

Highpoint
Festival Park
Hanley
Stoke-on-Trent
ST1 5SH

MANCHESTER
STOKE-ON-TRENT

Tel: 01782 208 600
Fax: 01782 206 080

Email: stoke@hu-arch.co.uk
www.hulmeupright.co.uk

architects townplanners interiordesigners cdmco-ordinators landscapearchitects

Client
C.G.PERKIN

Project
REDEVELOPMENT OF THE SMITHY
ENDON

Title
SCHEME VISUAL

Status
PLANNING

Date MAY 2009
Drawn NJH

Scale @A3 NTS
Checked

Project No 20675_AL(0)06
Drawing No.
Rev A

File Ref: H:\