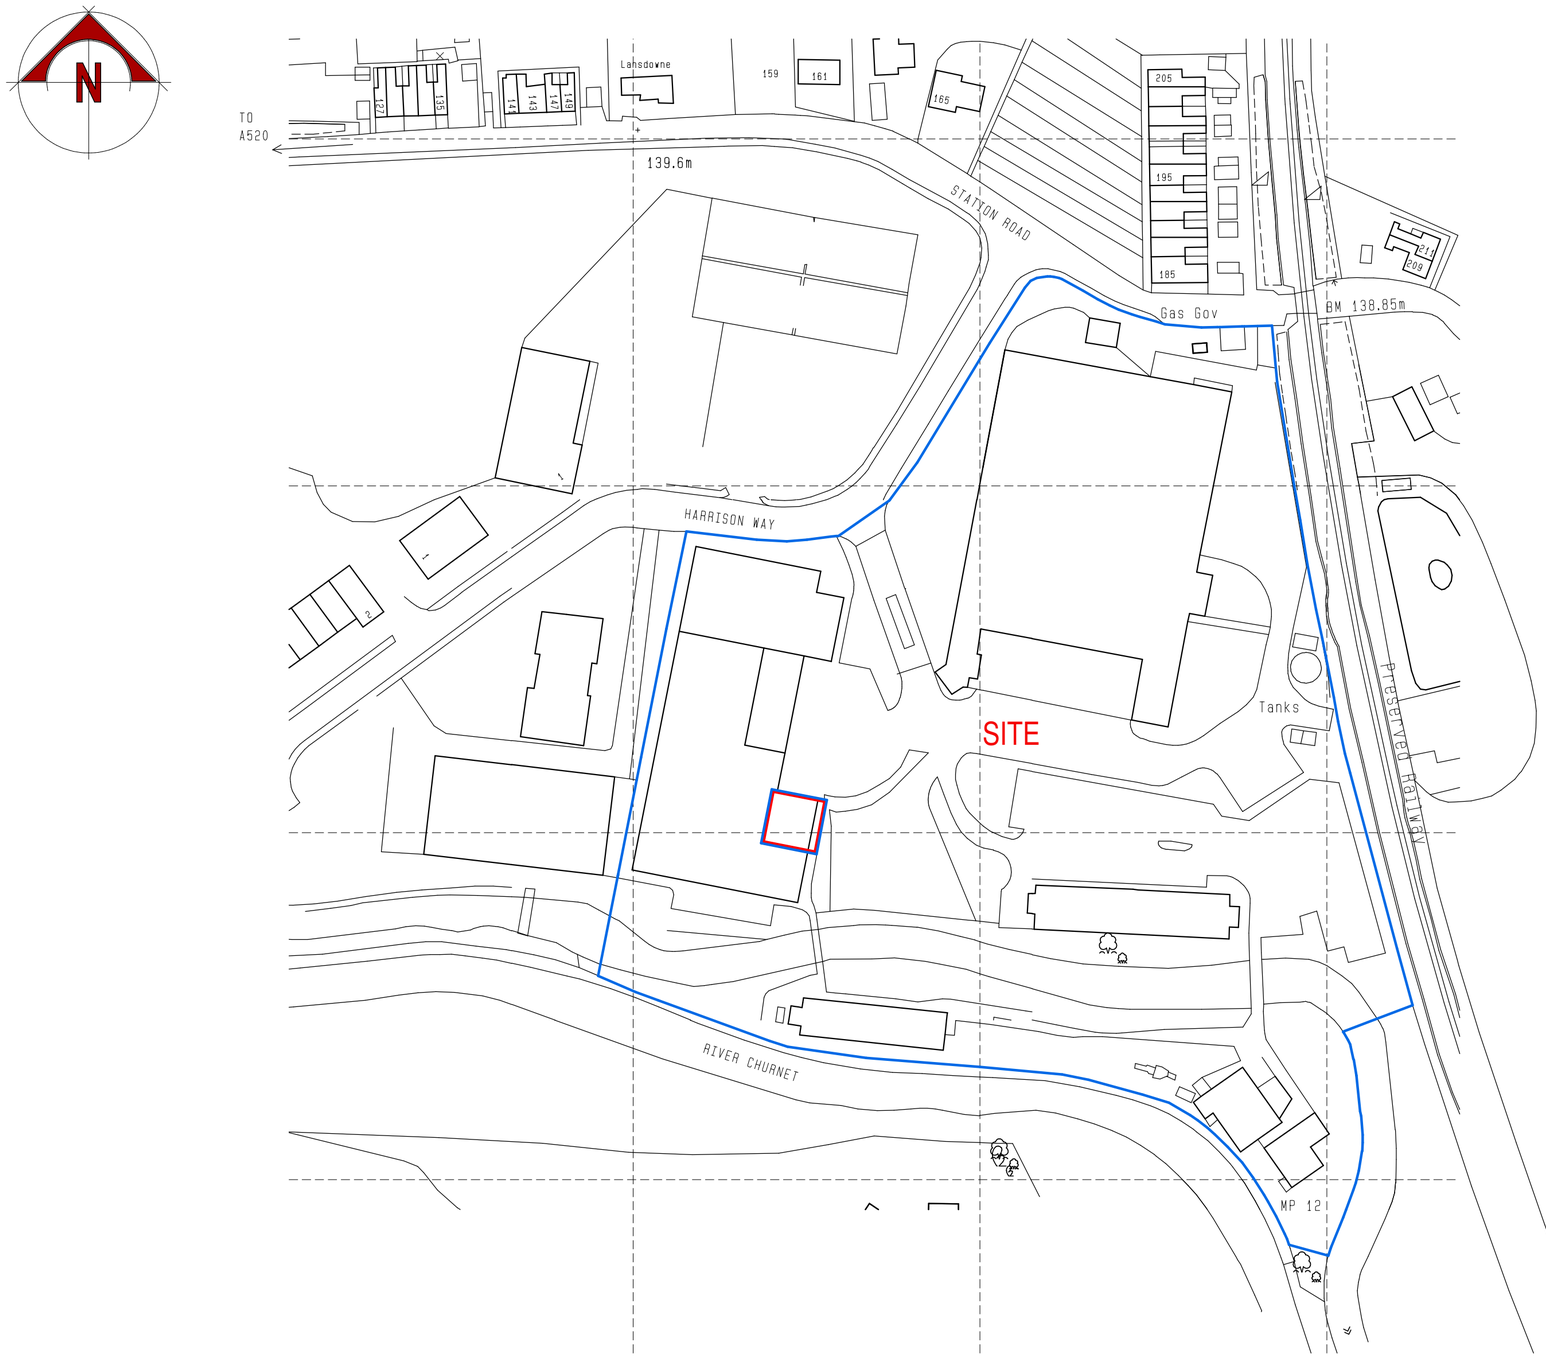


0.0m 10.0m 20.0m 30.0m 40.0m 50.0m

scale bar @ 1:1250

BALL

PROPOSED EMERGENCY ESCAPE CHURNETSIDE BUSINESS PARK, STATION ROAD, CHEDDLETON, LEEK, ST13 7RS

PLANNING APPLICATION LOCATION PLAN

Date	Sheet	Scale
DECEMBER 2016	A2	1:1250
Drg No.	Rev.	Drawn
2016-2159-05	-	NAW

SAMMONS Architectural LIMITED

Chartered Institute of Architectural Technologists Registered Practice

10 Cawdry Buildings, Fountain Street, Leek. ST13 6JP
Telephone: 01538 386002
E-mail: info@sammonsltd.co.uk
Web: www.sammonsltd.co.uk

Serial number: 105853
© Crown copyright and database right 2016
Ordnance Survey licence 100048957

This drawing is copyright. Do not scale.
All dimensions must be checked prior to commencement.