
Copyright of this drawing is vested in the Architect and it must not be copied or reproduced without consent. Figured dimensions only are to be taken from this drawing. All contractors must visit the site and be responsible for taking and checking all dimensions relative to their work. Hewitt&Carr Architects Ltd are to be advised of any variation between drawings and site conditions.
DO NOT SCALE OFF THIS DRAWING.....IF IN DOUBT ASK

Rev.	Drawn	Comments	Date

Ordnance Survey © Crown copyright 2016 All rights reserved. Licence number 100051789



Site Location Plan 1:1250

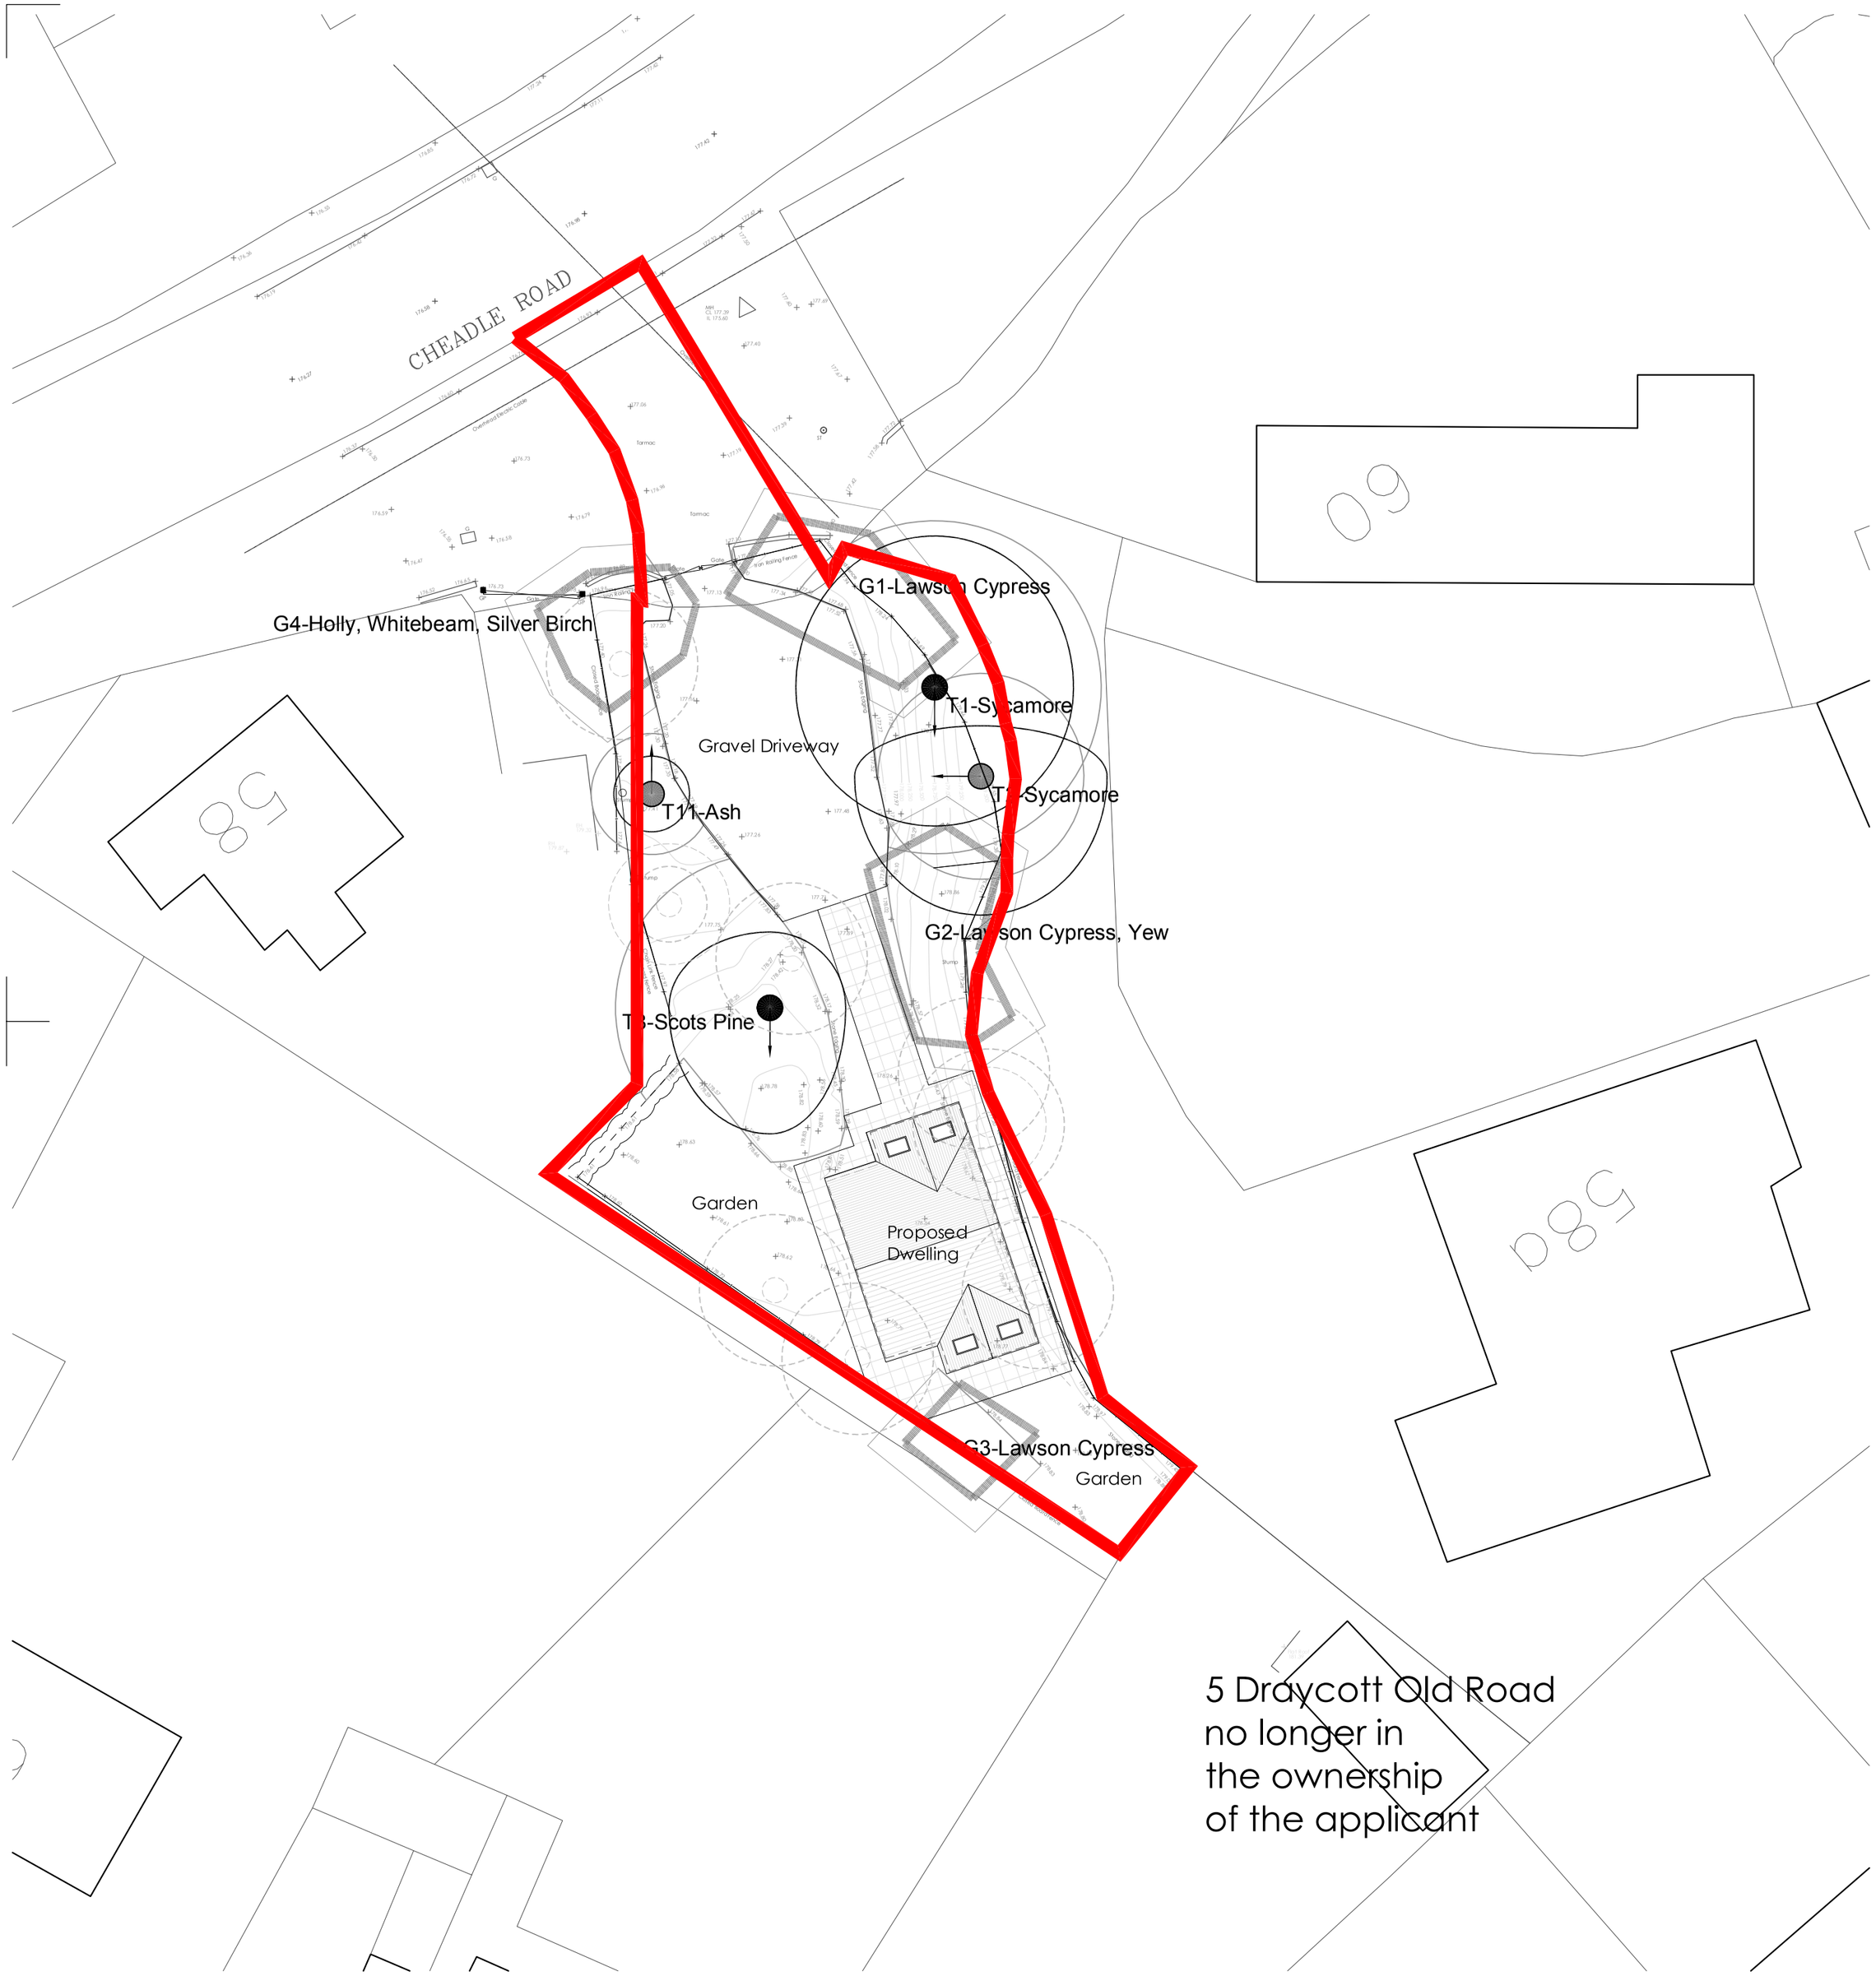

Proposed Site Plan 1:200

Hewitt&Carr Architect
A: 2-4 Cross Street I Cheadle I Staffordshire I ST10 1NP
T: 01538 756888
E: enquiries@hcarchitects.co.uk
W: www.hcarchitects.co.uk

Client
Mr & Mrs D Caswell

Project
Single Residential Dwelling on Land to Rear of 5 Draycott Old Road, Forsbrook

Title
Site Location Plan and Site Block Plan as Proposed

PLANNING

Status
Planning

Date JAN 2017 Drawn NJH

Scale @A2 AS STATED Checked

Project No Drawing No.
00526_AL(0)02 Rev