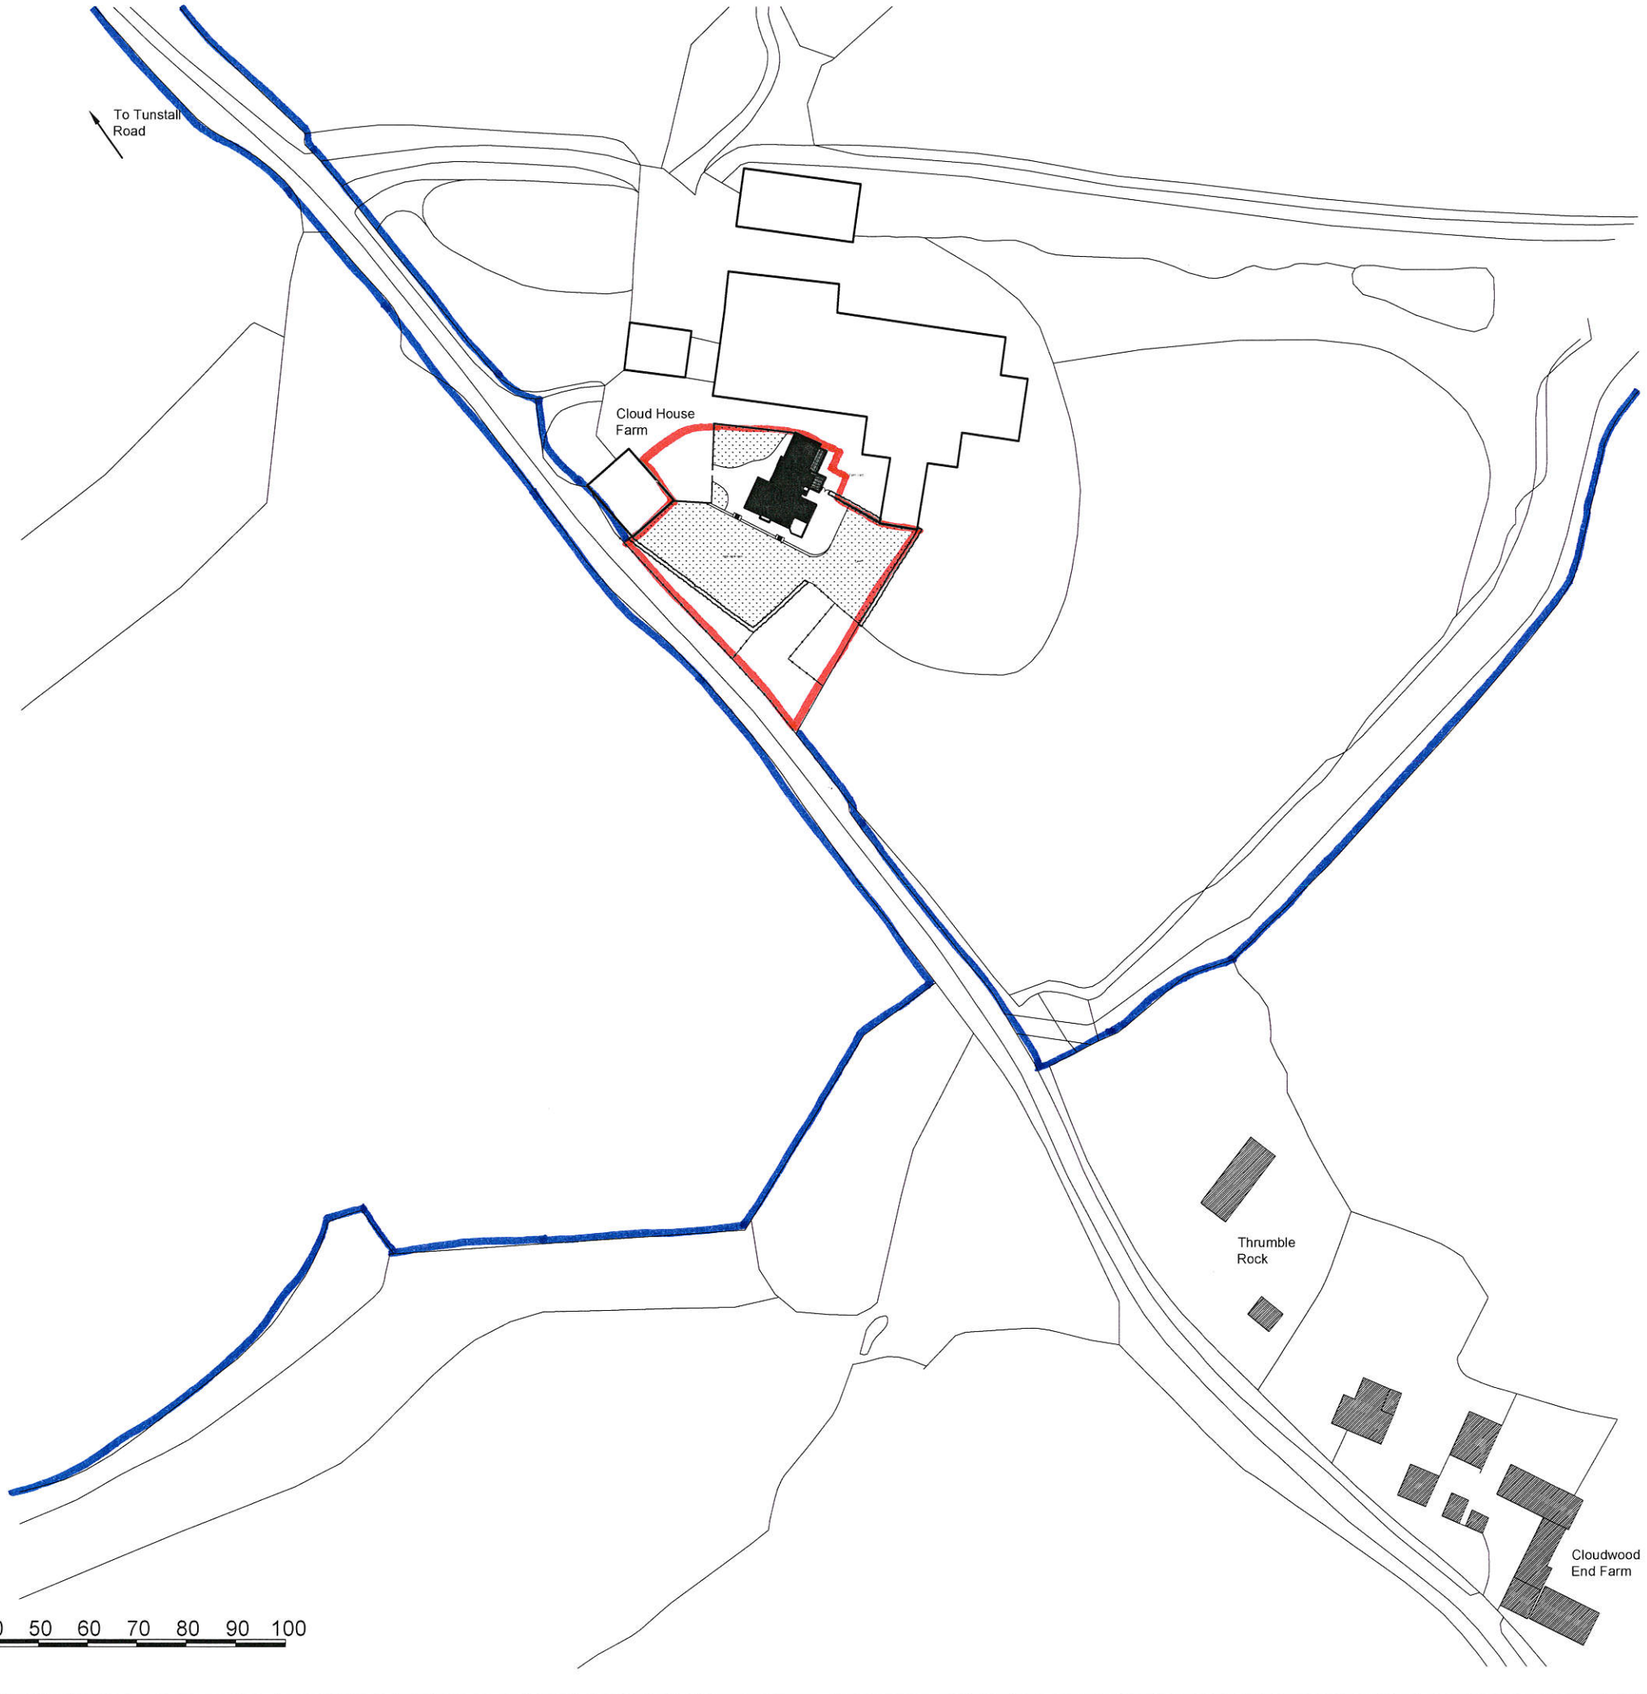

revisions

ref	date		initials
A	04/04/17	General revision	CIM

Hayes & Partners

Architects
Historic Building Consultants

Atlas House
Old Hall Street
Macclesfield Cheshire SK10 2DT
Telephone 01625 426218
Fax 01625 511 732
hp@atlashouse.co.uk

job

Cloud House Farm

Location Plan

scale	1:1250@A3	revision	A