Copyright of this drawing is vested in the Architect and it must not be copied or reproduced without consent. Figured dimensions only are to be taken from this drawing. All contractors must visit the site and be responsible for taking and checking all dimensions relative to their work. Hewitt&Carr Architects Ltd are to be advised of any variation between drawings and site conditions.
DO NOT SCALE OFF THIS DRAWING.....IF IN DOUBT ASK

Rev.	Drawn	Comments	Date




REAR ELEVATION 1:50




FRONT ELEVATION 1:50


Ordnance Survey © Crown copyright 2016 All rights reserved. Licence number 100051789

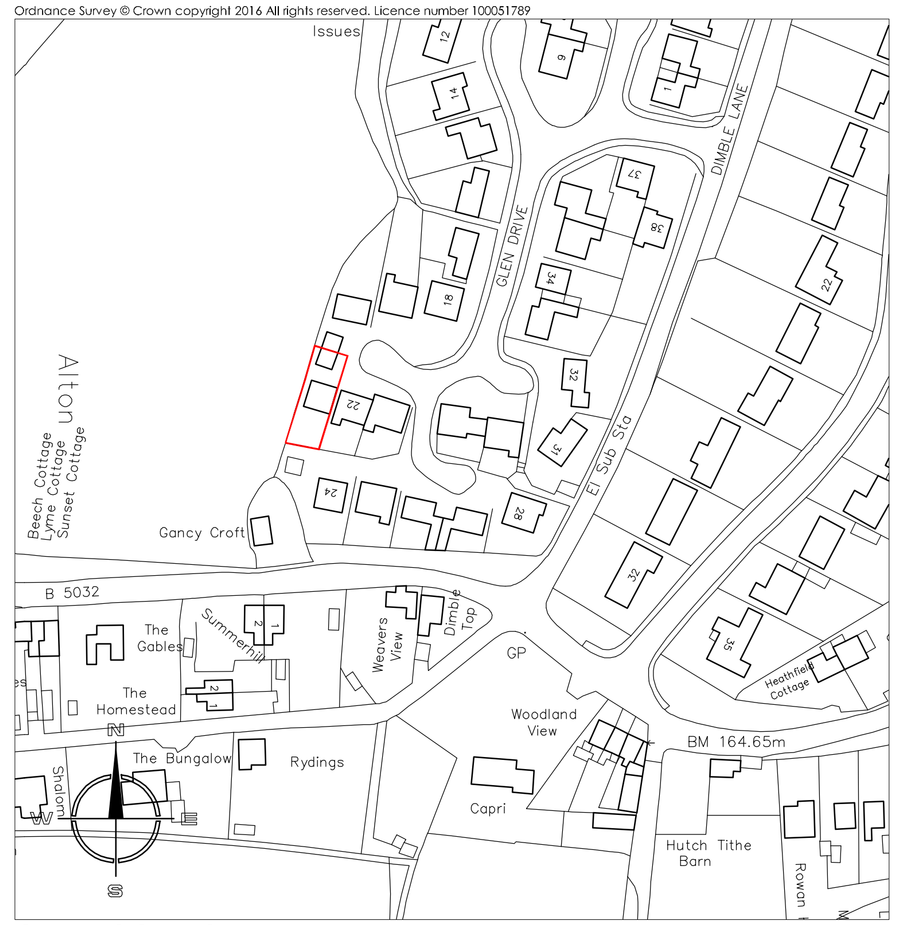


SITE LOCATION PLAN 1:1250

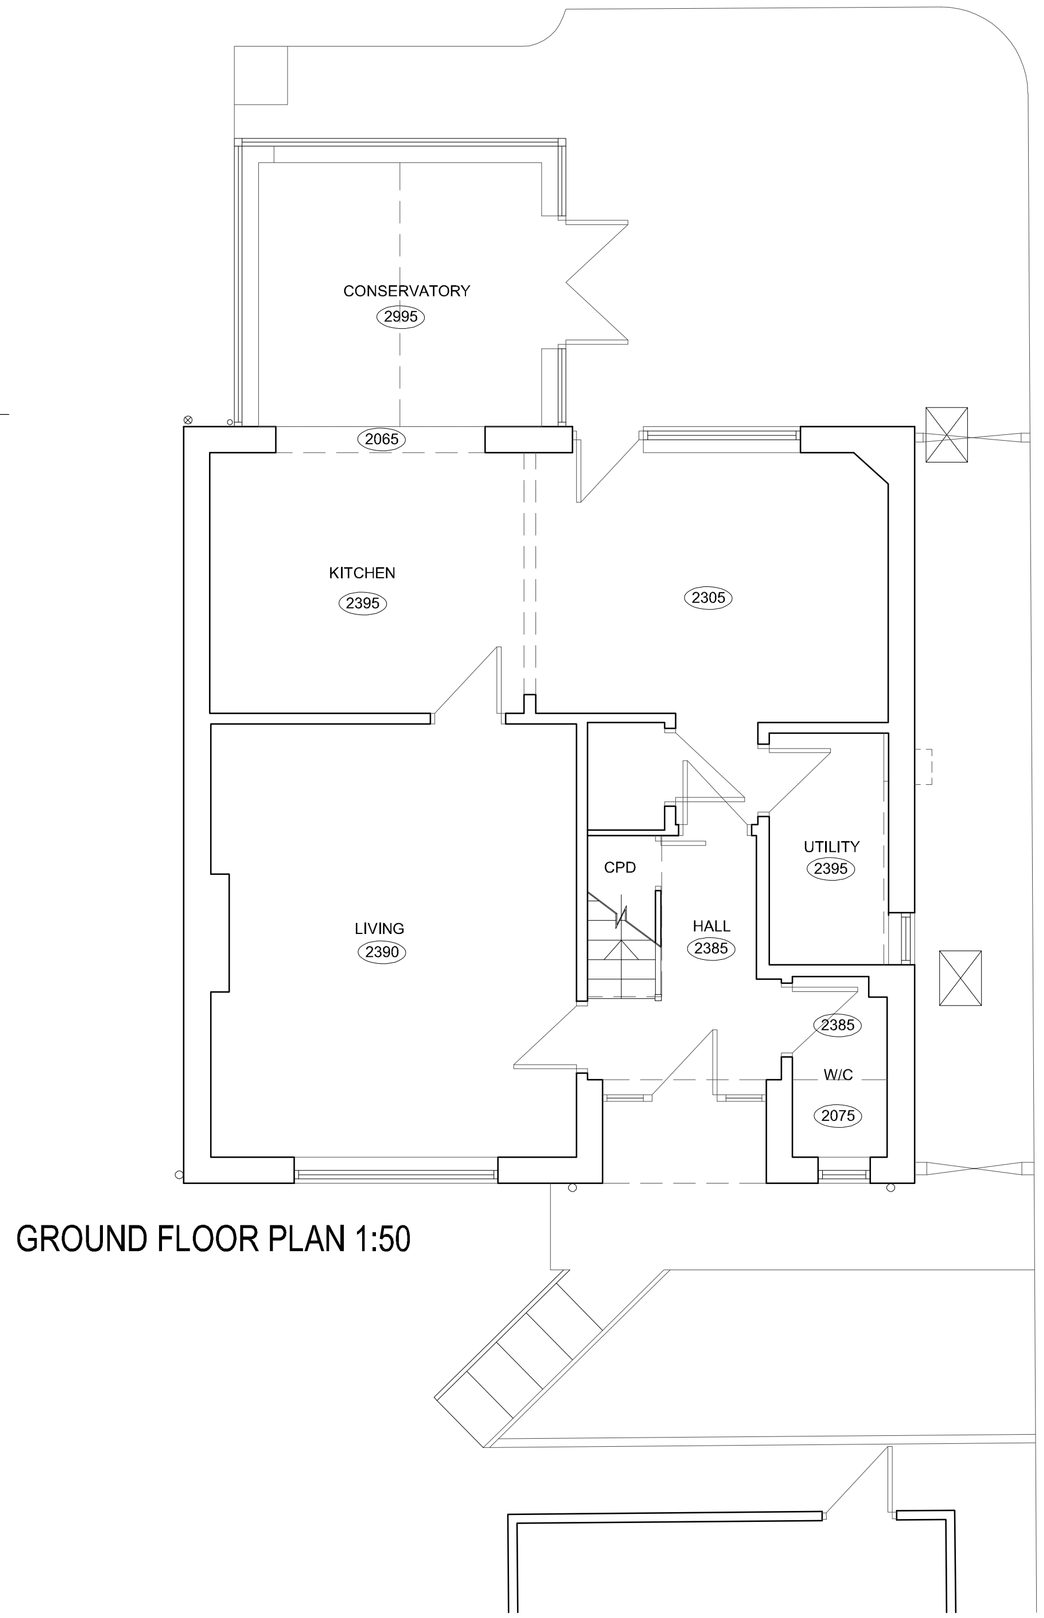


GROUND FLOOR PLAN 1:50

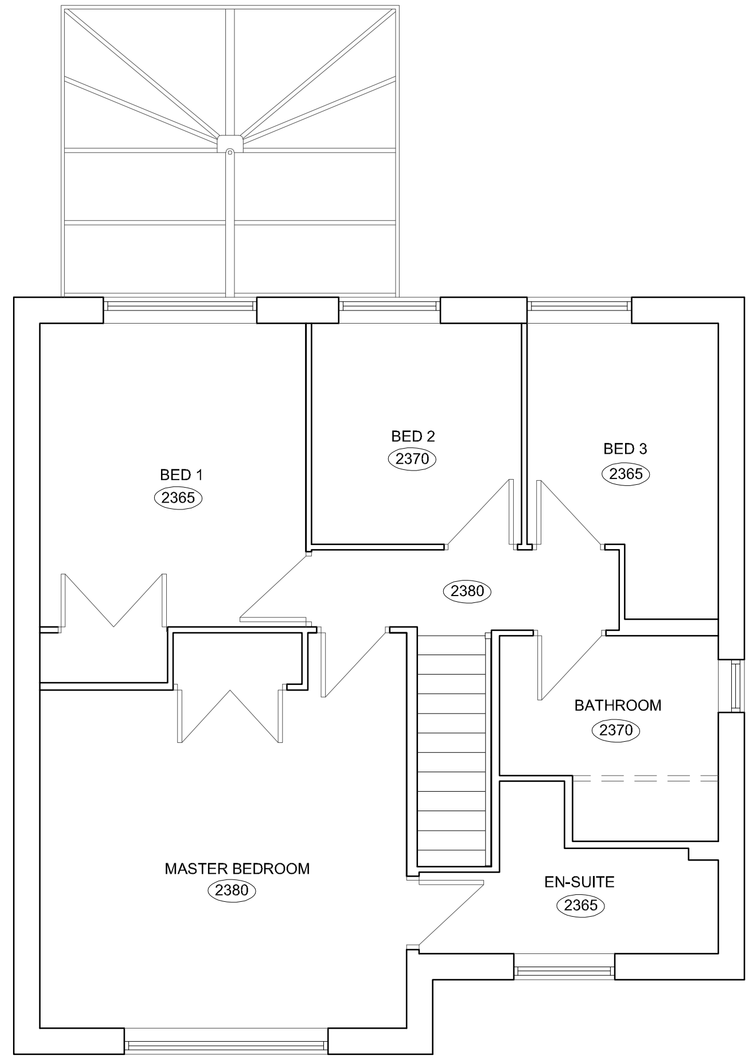

FIRST FLOOR PLAN 1:50

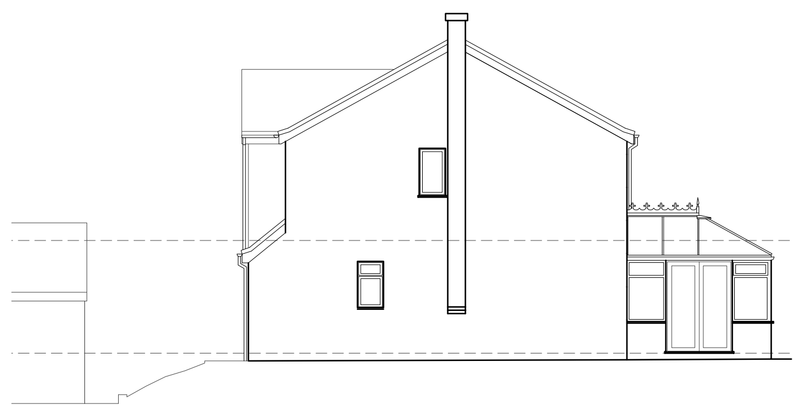

SIDE ELEVATION 1:100

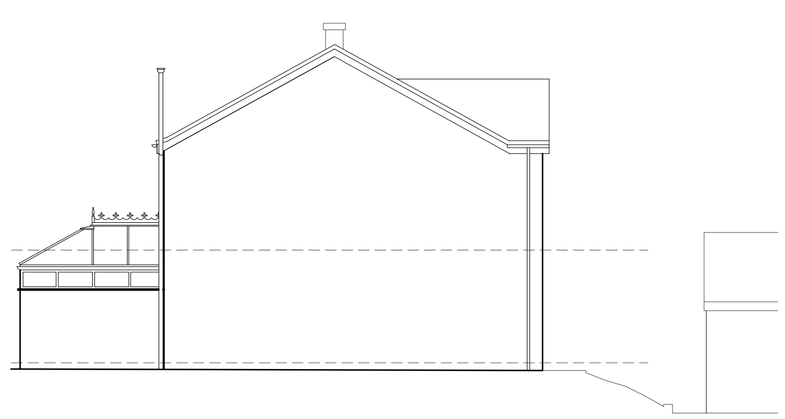

SIDE ELEVATION 1:100

Hewitt&Carr Architects
A: 2-4 Cross Street I Cheadle I Staffordshire I ST10 1NP
T: 01538 756888
E: enquiries@hcarchitects.co.uk
W: www.hcarchitects.co.uk

Client
Mr & Mrs Ratcliffe

Project
Two storey front extension

Title
Plans & Elevations

SURVEY

Status
Survey

Date Mar 2017 Drawn JOS

Scale @A1 as stated Checked

Project No Drawing No. Rev
00616 AL(0)01

File Ref: I:\REF