
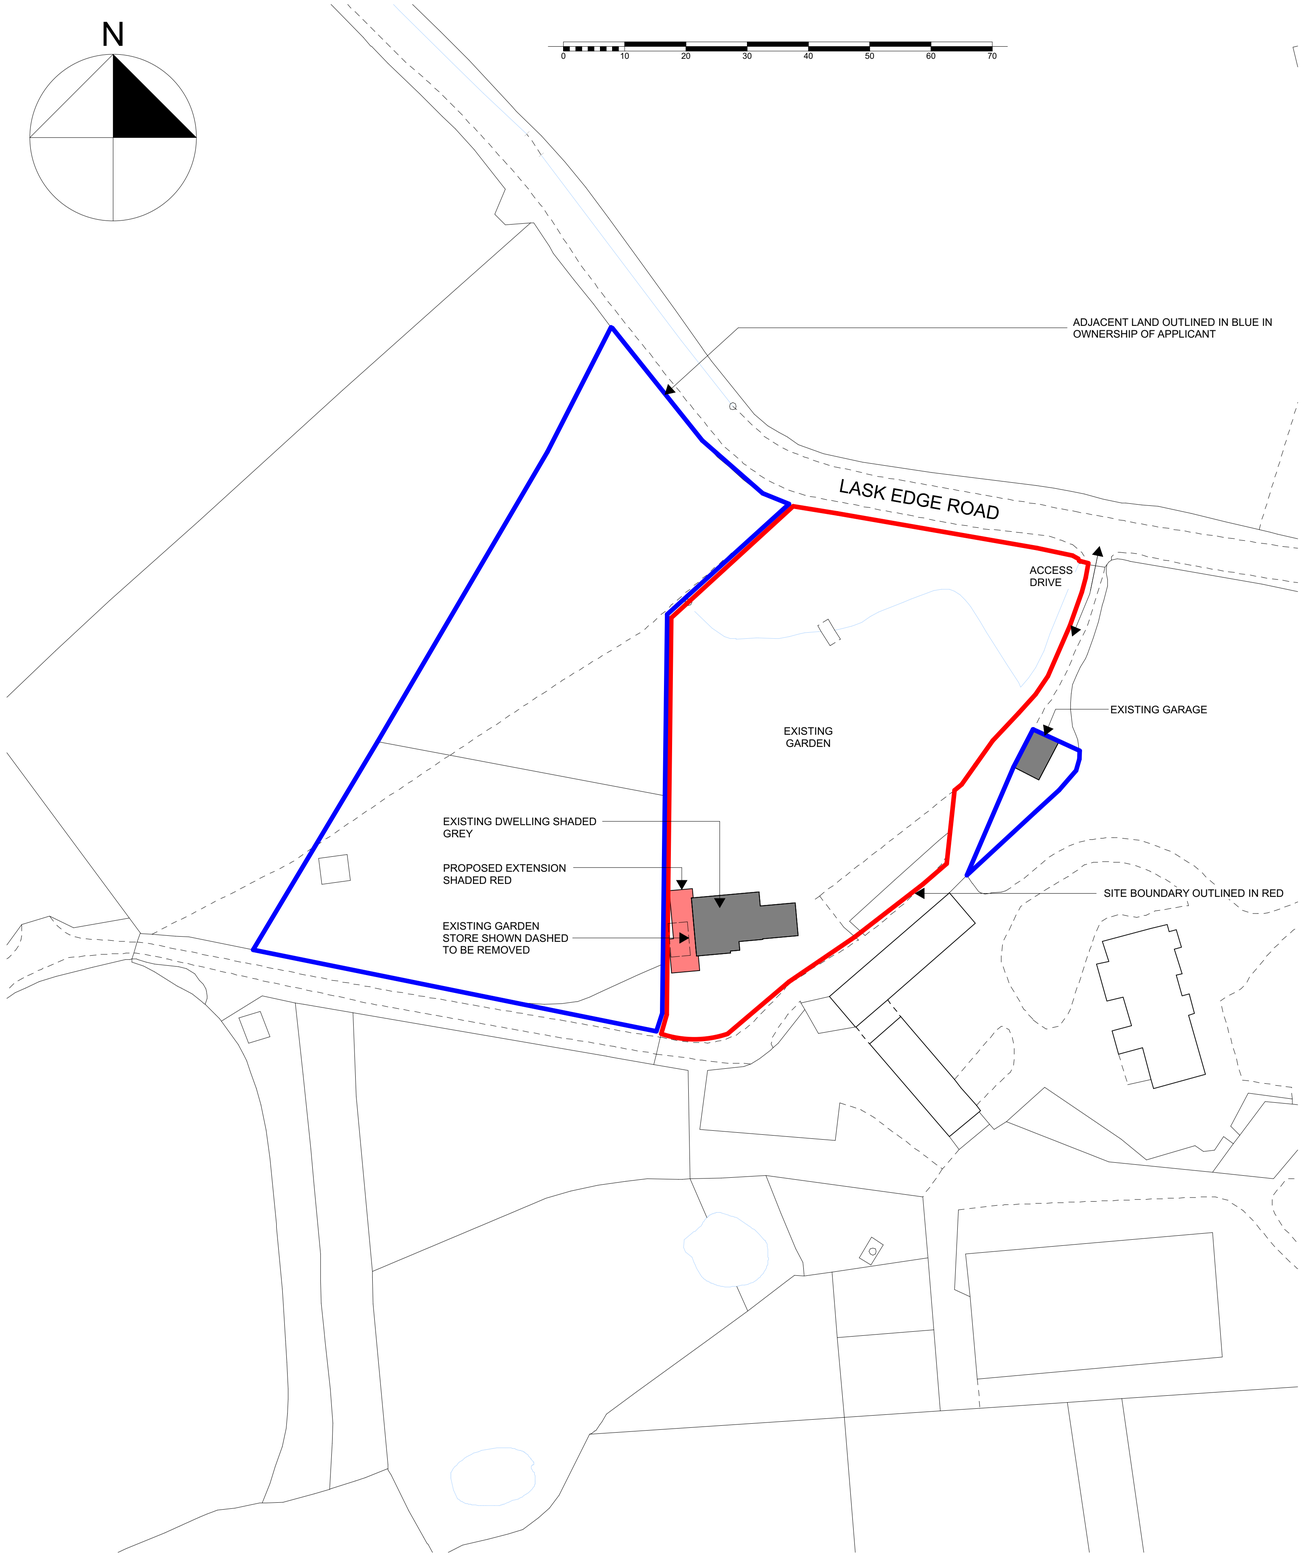


1:500 **SITE PLAN**

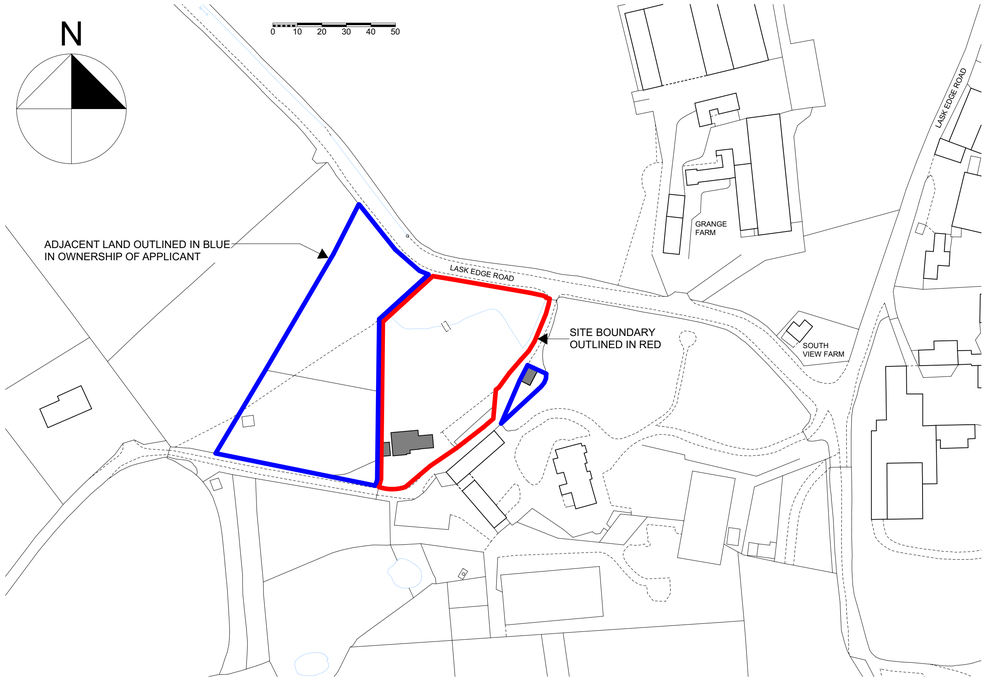

1:1250 **LOCATION PLAN**

Revision : B Date : 13/04/2017 Details : SITE BOUNDARY AND PROPOSED BUILDING FOOTPRINT AMENDED

Revision : A Date : 11/04/2017 Details : EXISTING GARDEN STORE ADDED

wood | goldstraw | yorath

ARCHITECTS QUANTITY SURVEYORS PLANNING SUPERVISORS

Churchill House, Regent Road, Stoke on Trent, ST1 3RH.

Tel:01782 208000 Fax:01782 208712

E-Mail : info@woodgoldstraw.co.uk

Drawing no. 4221-01-06B	Scale. 1:500, 1:1250
Drawn. J.C.	Revision.
Date. 11/04/2017	
Sheet Size. A1 SIZE	

Client.
MR. JAMES RUSHTON

Project.
PROPOSED EXTENSION TO EXISTING DWELLING TO FORM ANNEX

site and location plan

Copyright. Wood Goldstraw & Yorath.

Contractors are to check all dimensions on site and refer any discrepancies to the Architects immediately.