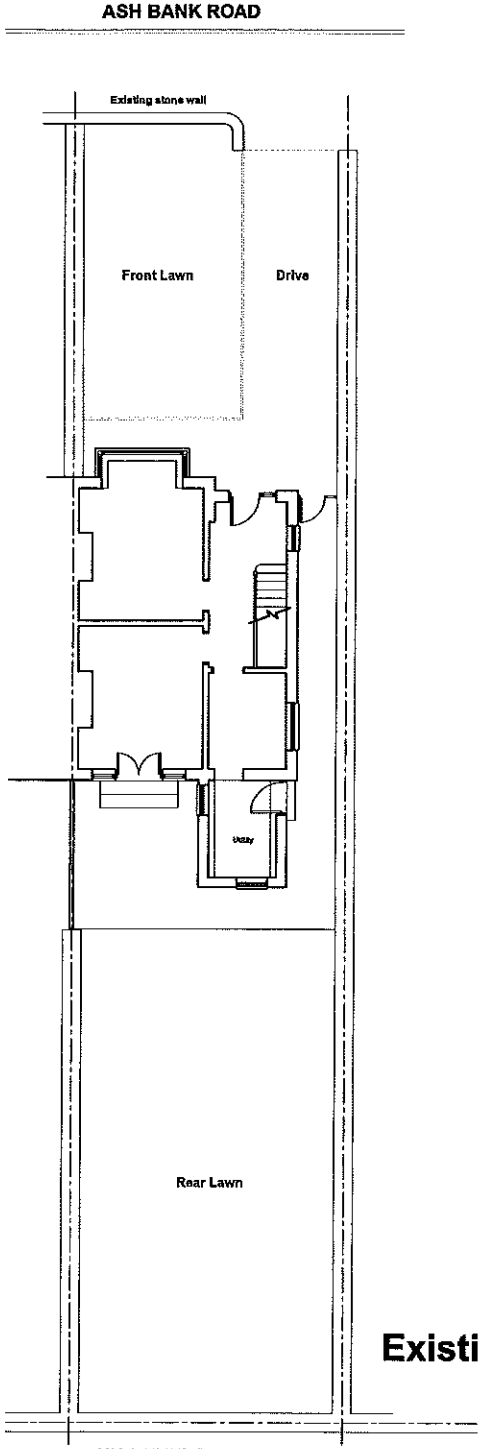

Existing Block Plan

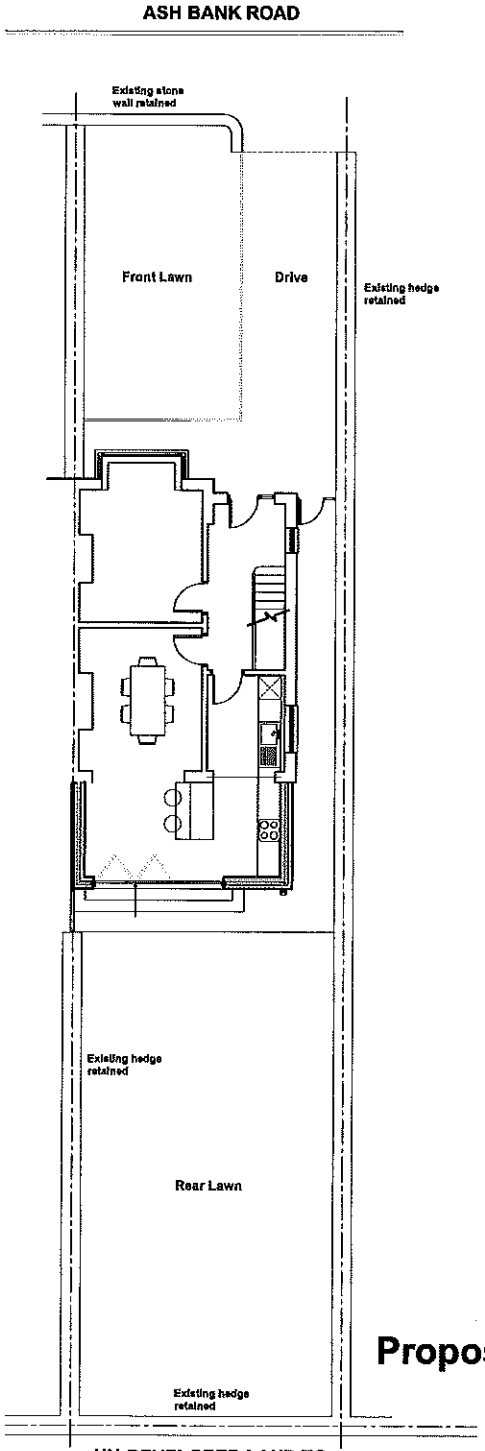

Proposed Block Plan

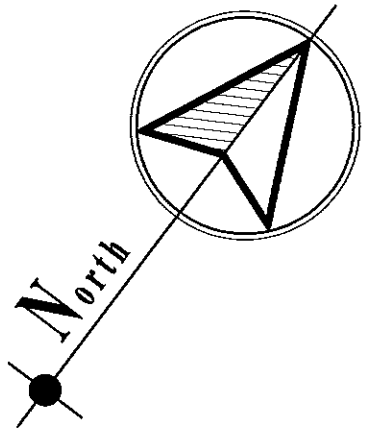

Mr A. Parr

400 Ash Bank Road, Werrington

Proposed rear extension.

Block Plan

1:200 @ A4

Dwg No: 2016/05/004