
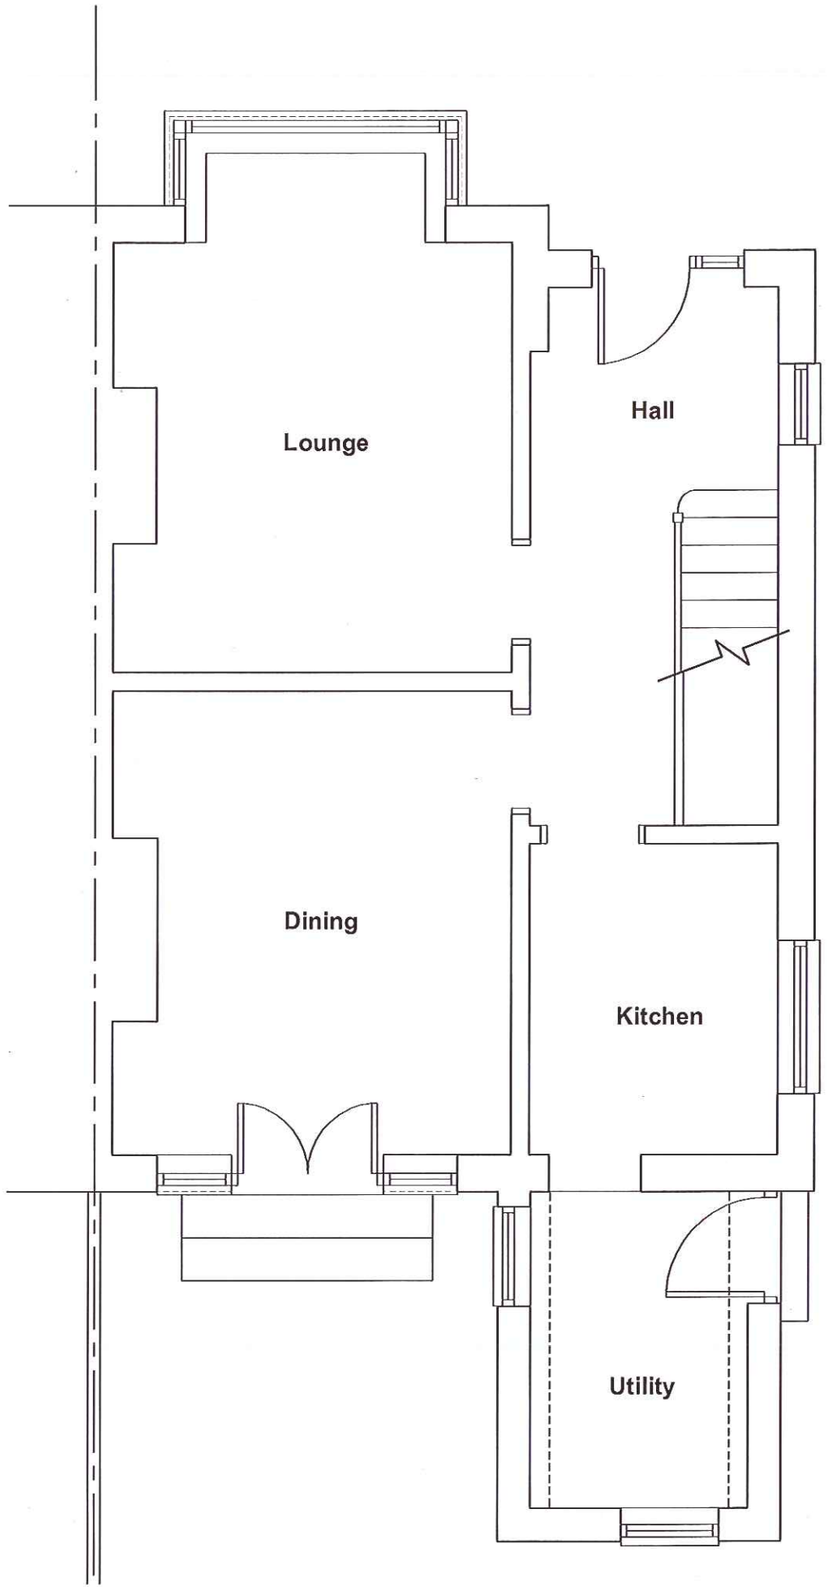


Existing Ground Floor Plan

Scale 1:50

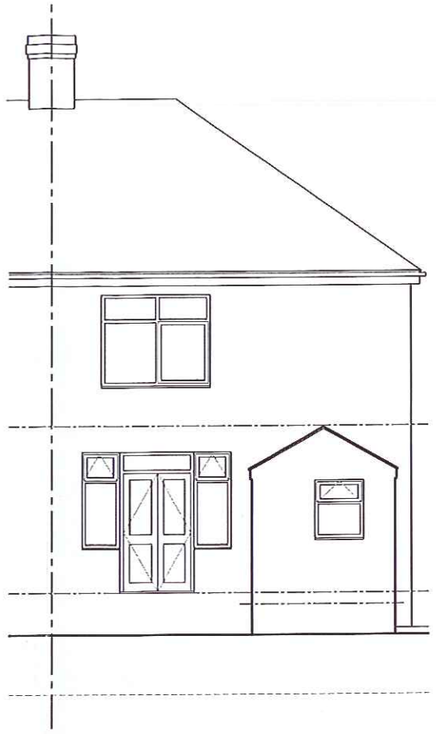

Existing Rear Elevation

Scale 1:100



Existing Side Elevation

Scale 1:100

Mr A. Parr

400 Ash Bank Road, Werrington

Proposed rear extension.

Existing Layout

Scale Varies @ A3

Dwg No: 2016/05/001