


Rev	By	Desc	Date
-	-	-	-

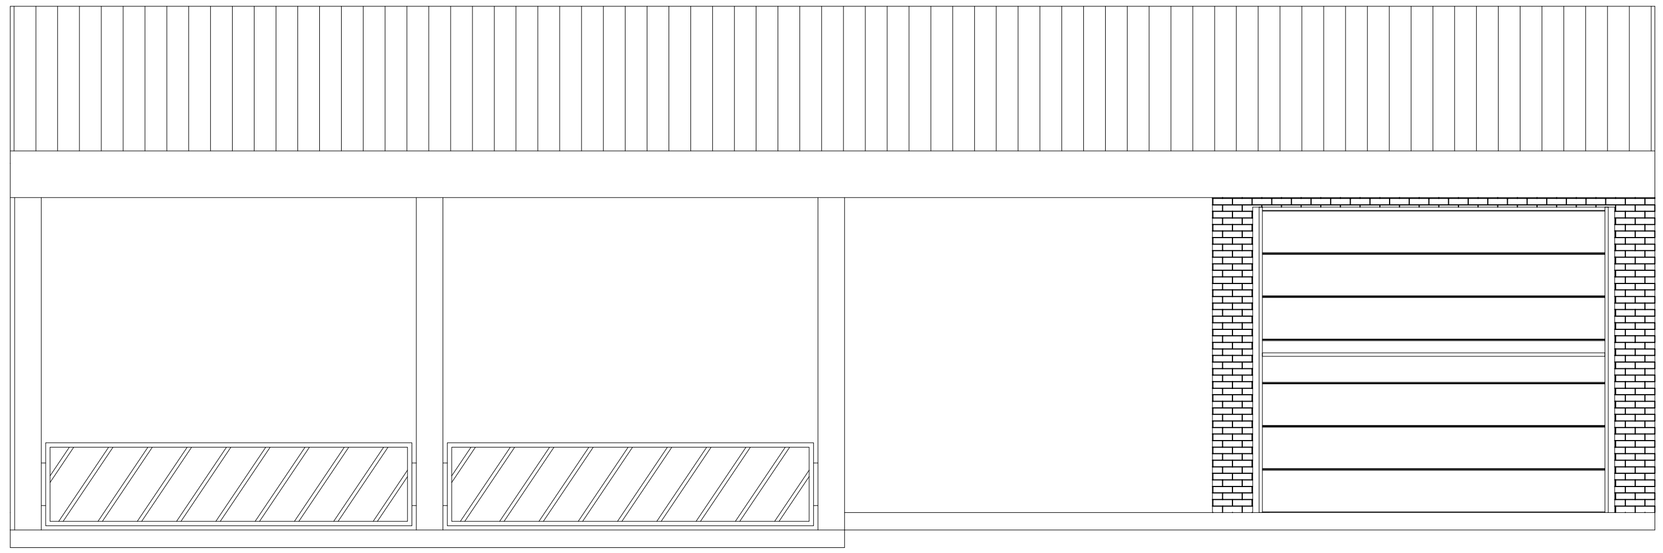


SOUTH

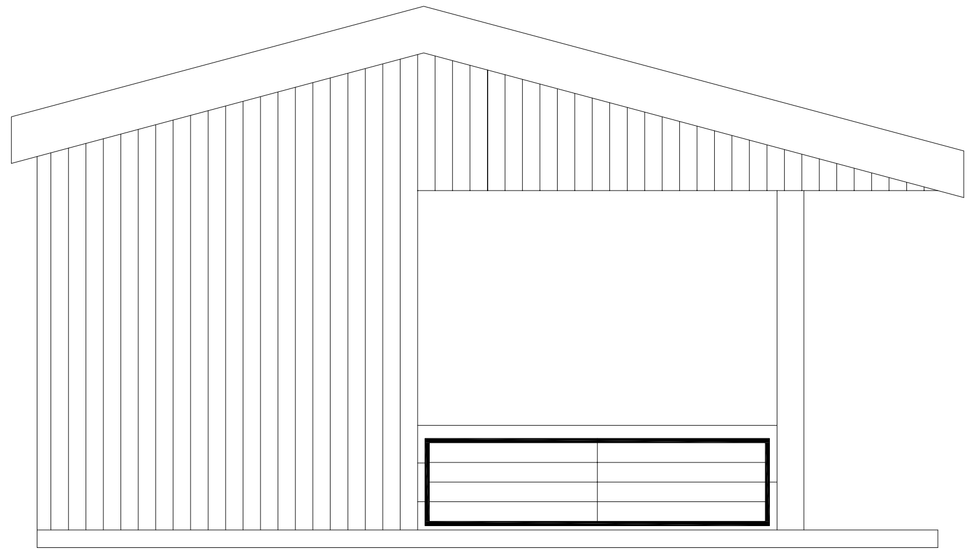


WEST

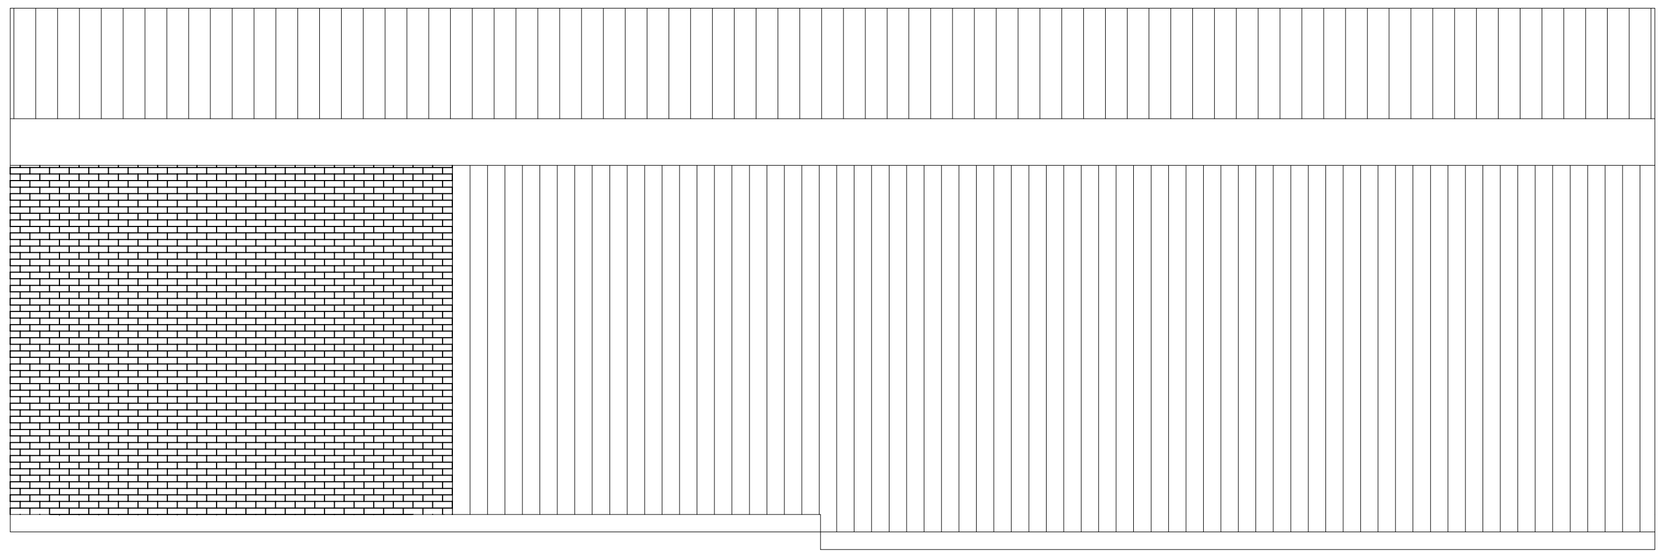

NORTH

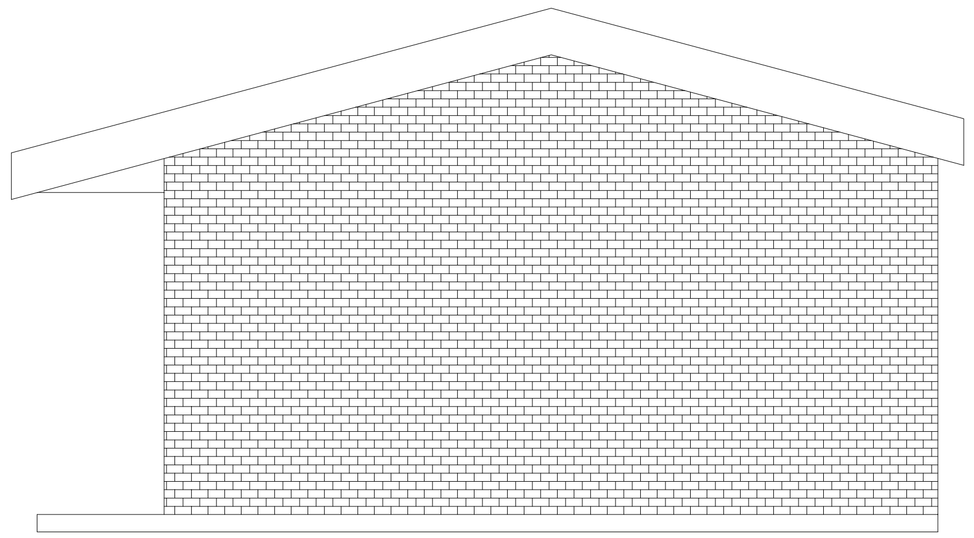

EAST

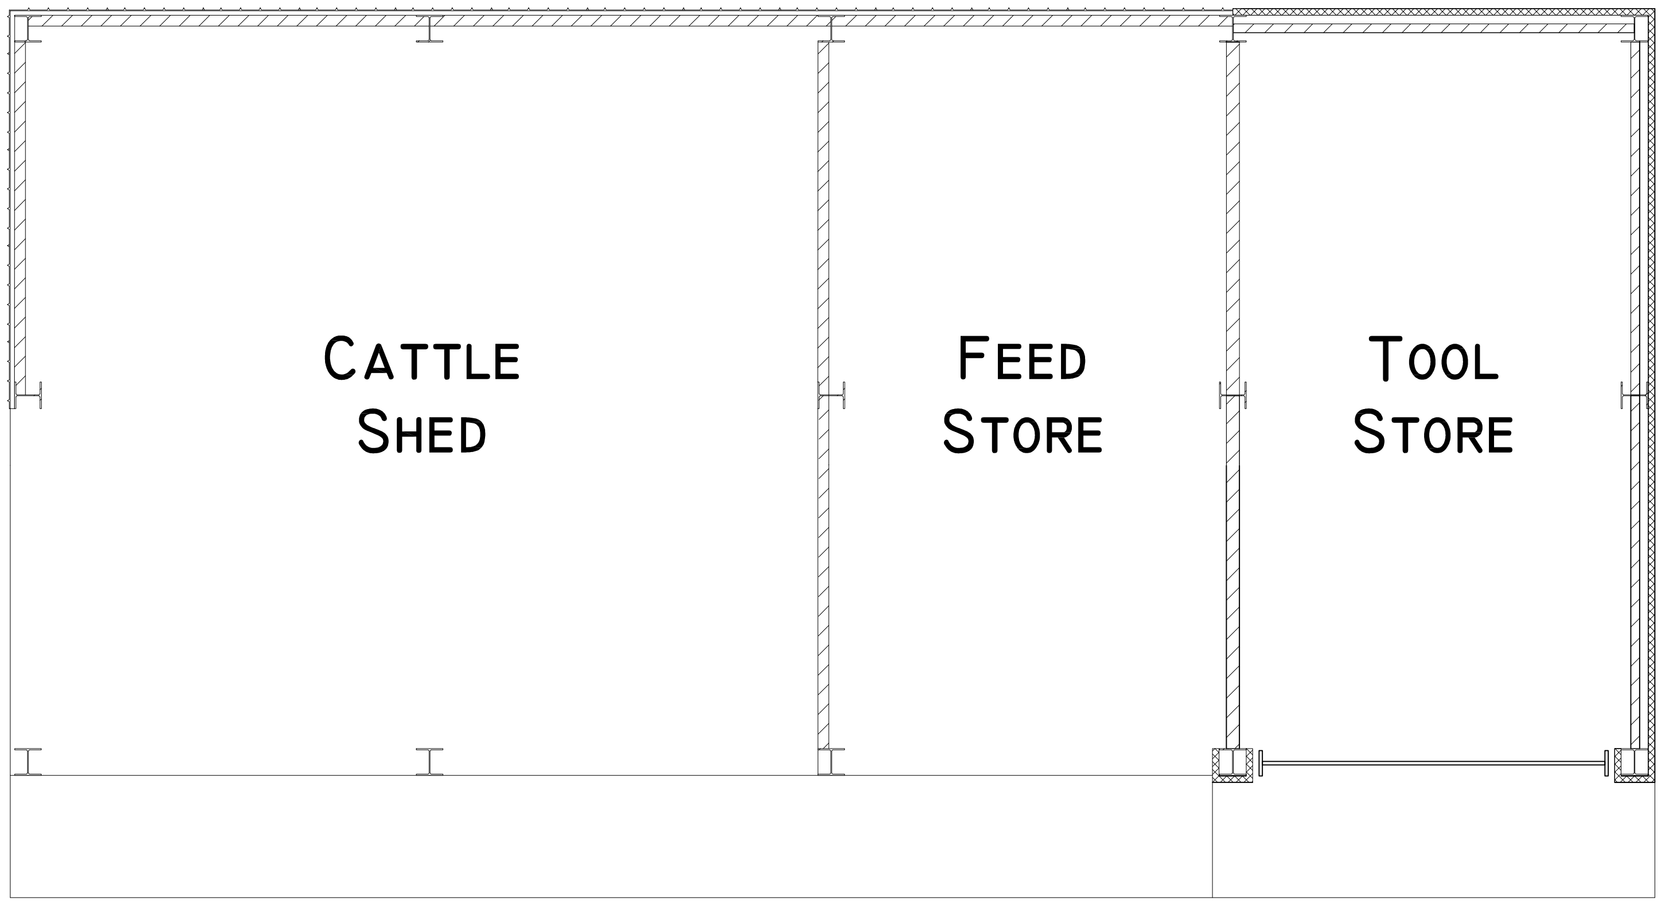

MEB TOTAL LTD
T: 0845 22 632 33
F: 0845 22 632 55
E: SALES@MEBTOTAL.CO.UK

UNIT D1
FENTON TRADE PARK
DEWSBURY ROAD
FENTON
STOKE-ON-TRENT
ST4 2TE

Drawn	Chkd	Client	Date	Scale
LM	LAW	LES WILLIS	26/04/2017	1:50

Drawing	Project	Drawing No	Rev	Size
EXISTING CATTLE SHED & STORES	CHERRY BARN PEAKING PLANT	0000-010	-	A1