Rev	By	Desc	Date
-	-	-	-

EXISTING

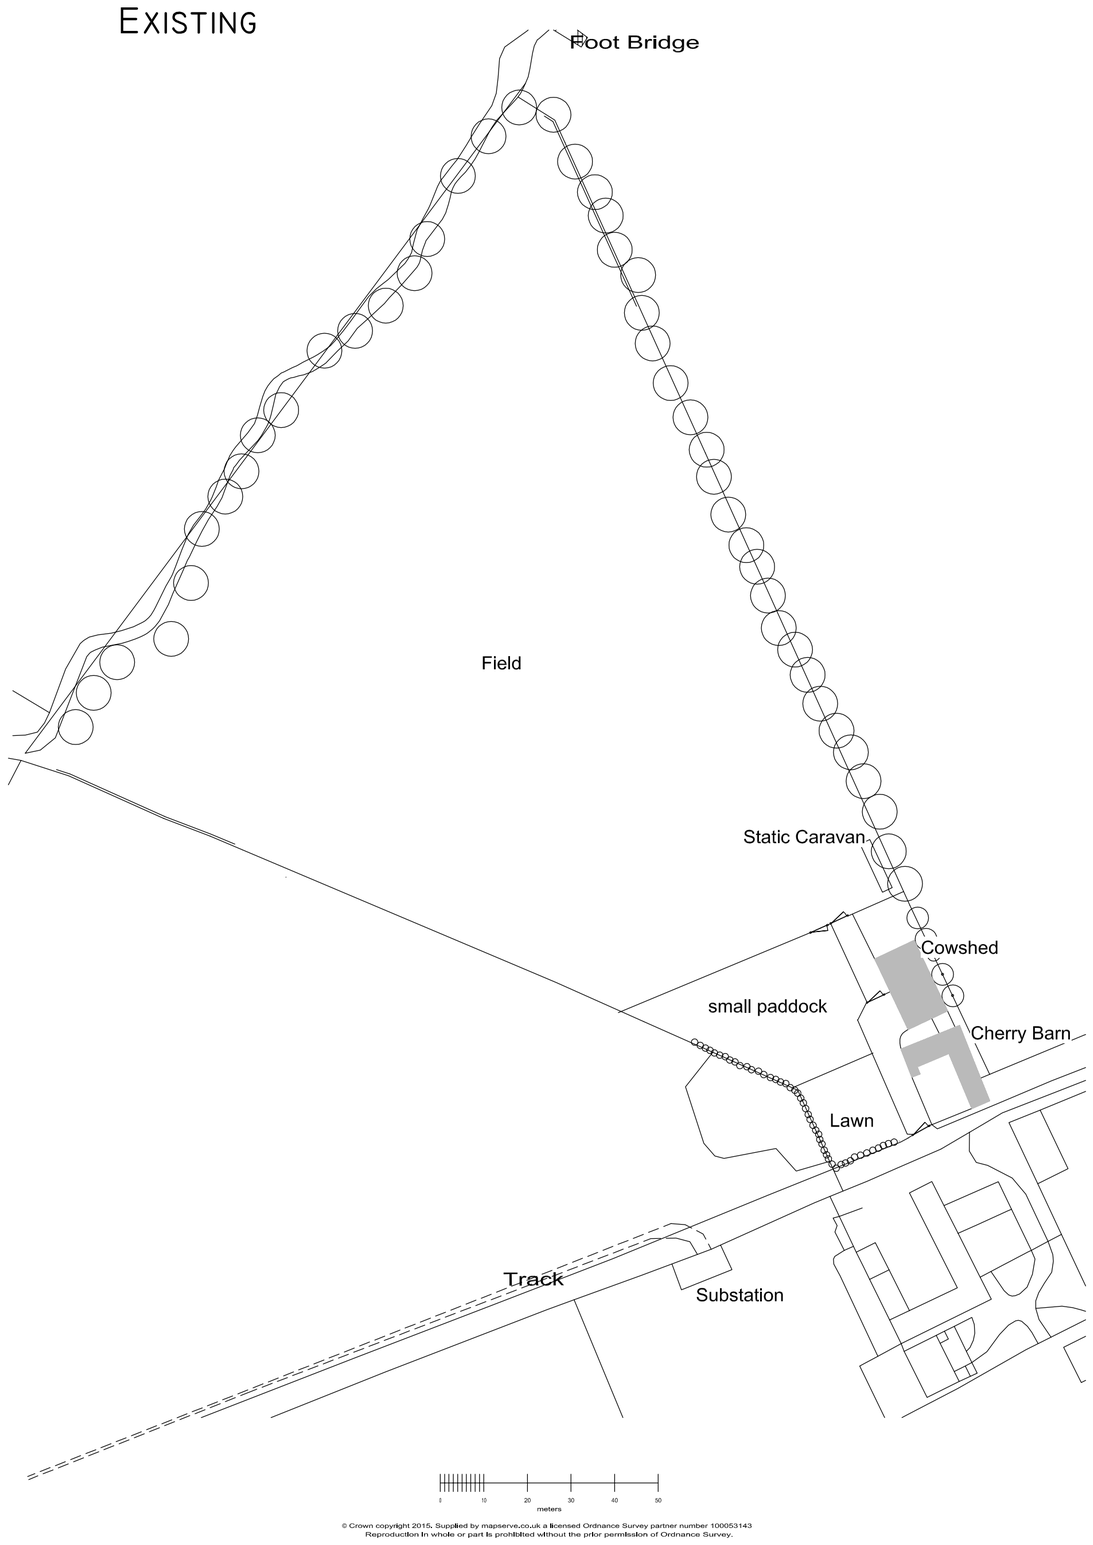

© Crown copyright 2015. Supplied by mapserve.co.uk a licensed Ordnance Survey partner number 100053143
Reproduction in whole or part is prohibited without the prior permission of Ordnance Survey.

1:1000 @ A1

PROPOSED

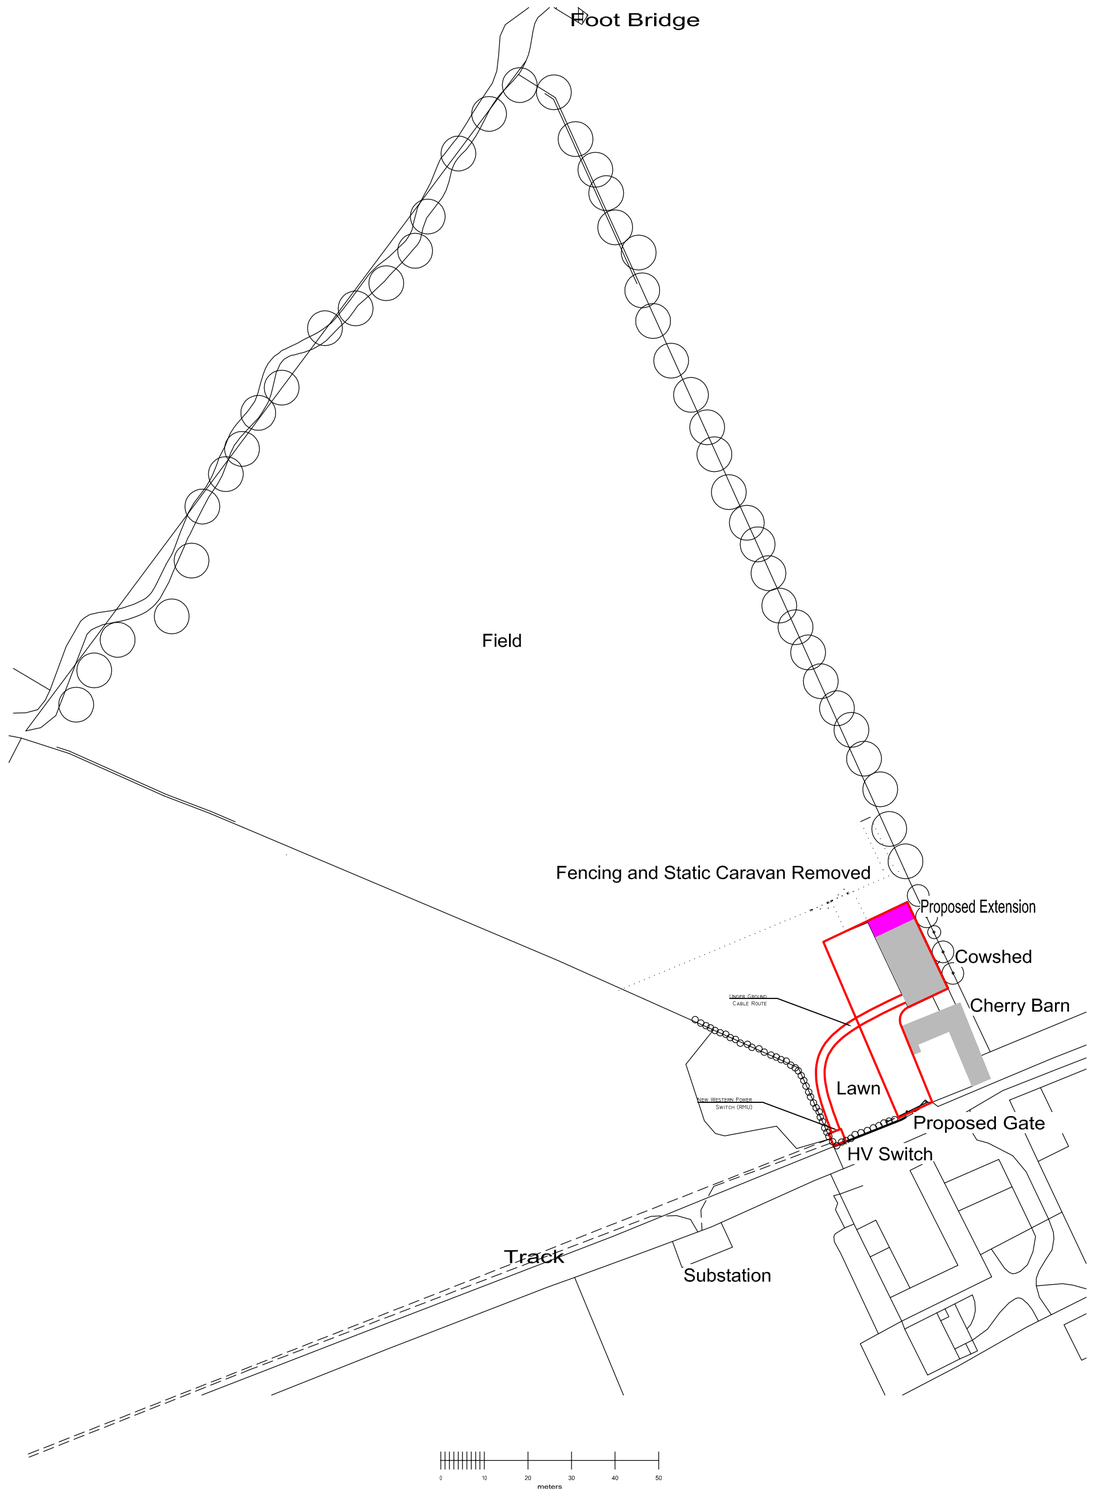

© Crown copyright 2015. Supplied by mapserve.co.uk a licensed Ordnance Survey partner number 100053143
Reproduction in whole or part is prohibited without the prior permission of Ordnance Survey.

1:1000 @ A1

EXISTING

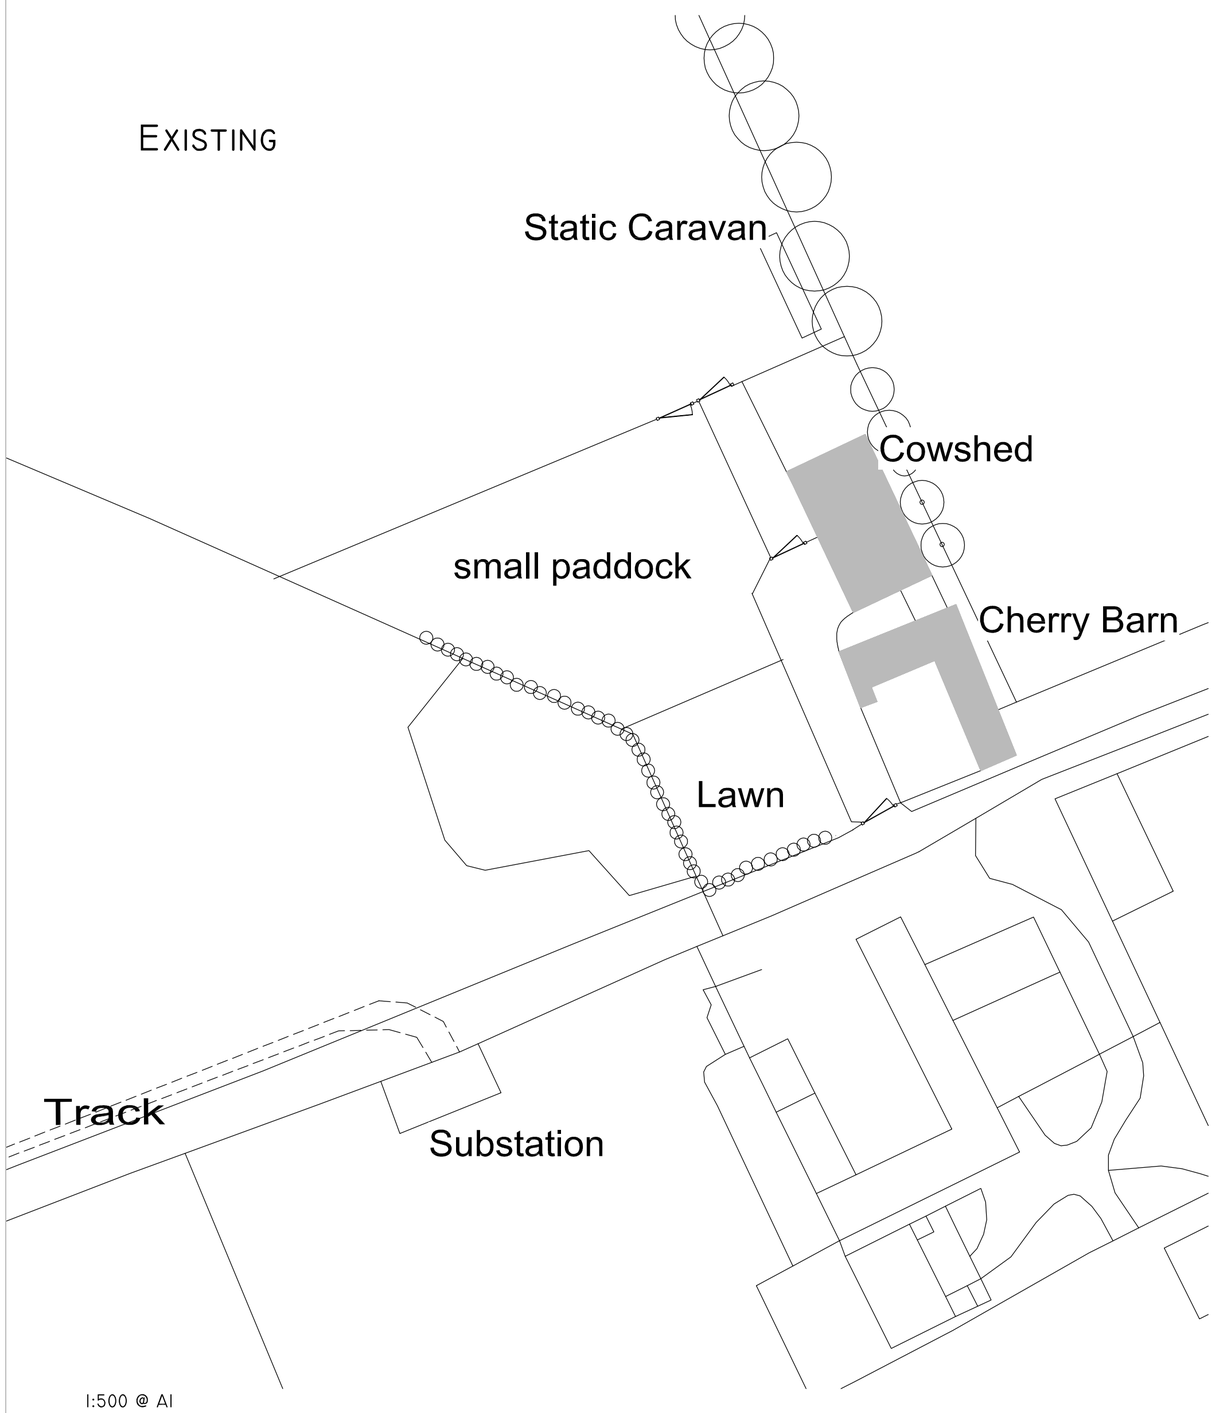

1:500 @ A1

PROPOSED

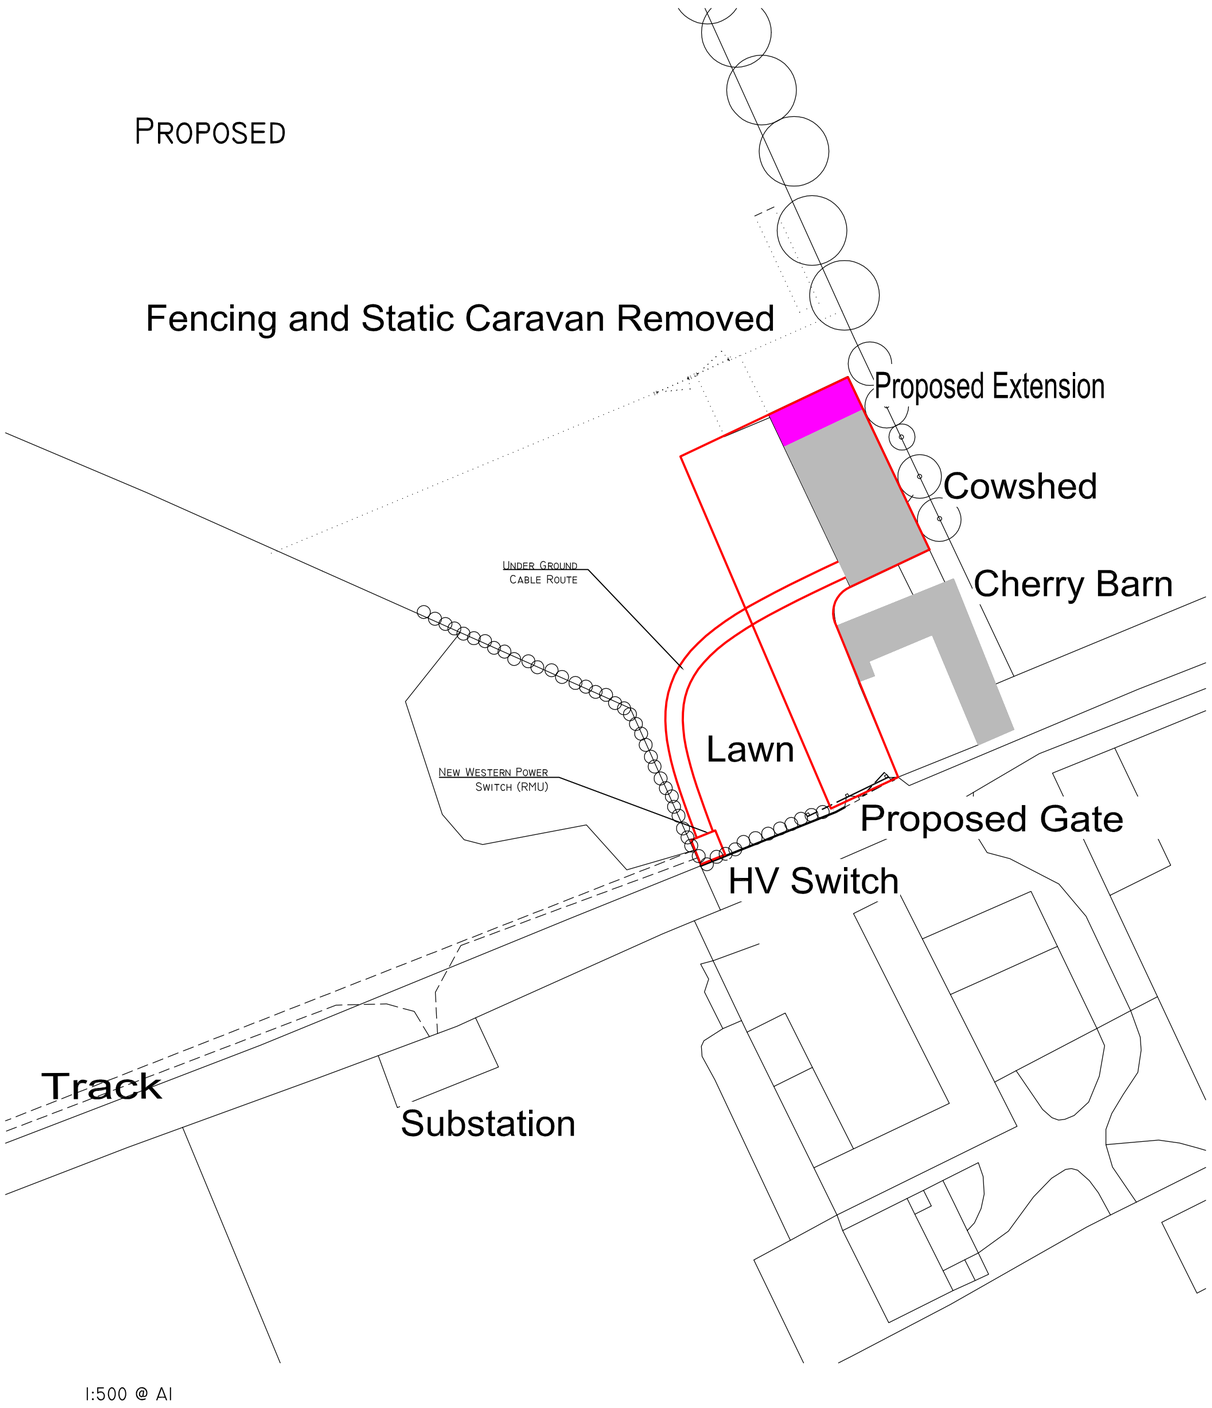

1:500 @ A1

MEB TOTAL LTD
T: 0845 22 632 33
F: 0845 22 632 55
E: SALES@MEBTOTAL.CO.UK

UNIT D1
FENTON TRADE PARK
DEWSBURY ROAD
FENTON
STOKE-ON-TRENT
ST4 2TE

Drawn	Chkd	Client	Date	Scale
LAW	LAW	LES WILLIS	27/03/2017	VARIOUS

Drawing	Project			
SITE PLAN EXISTING & PROPOSED	CHERRY BARN PEAKING PLANT			
	Drawing No	Rev	Size	
	0000-001	-	A1	