

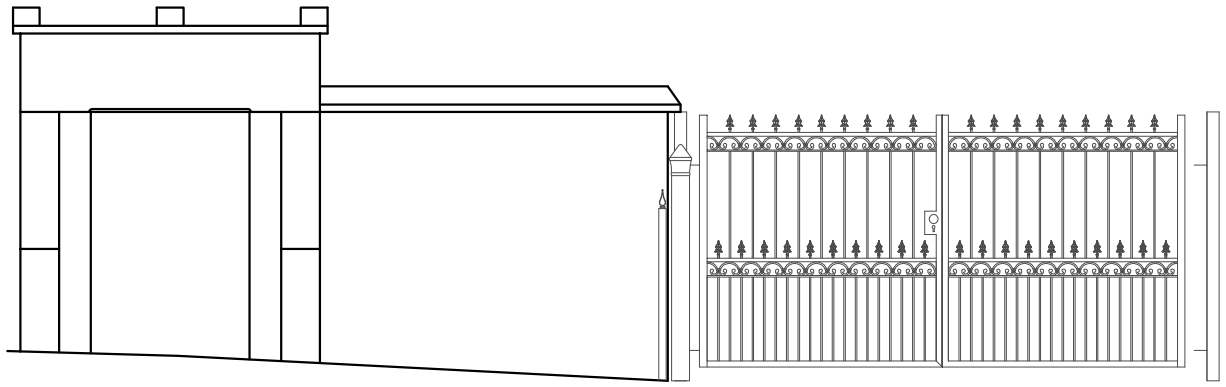


GATES AS EXISTING 1:50

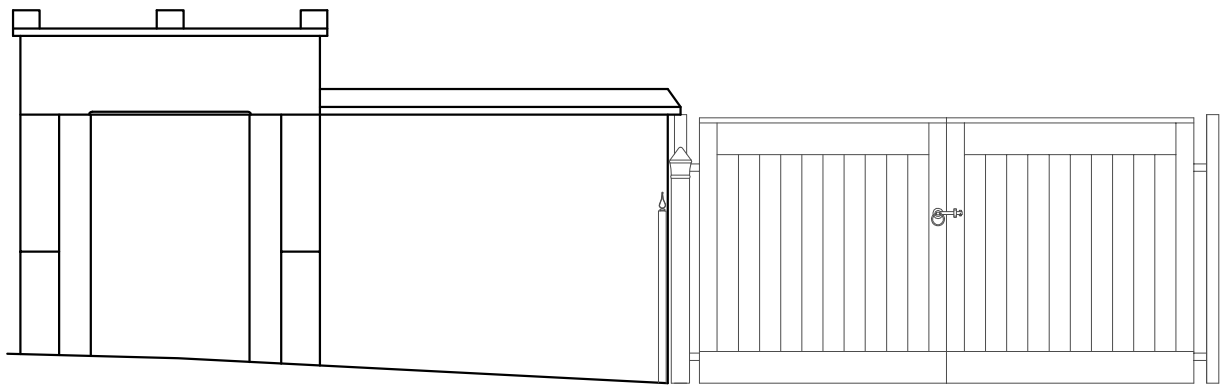

GATES AS PROPOSED 1:50

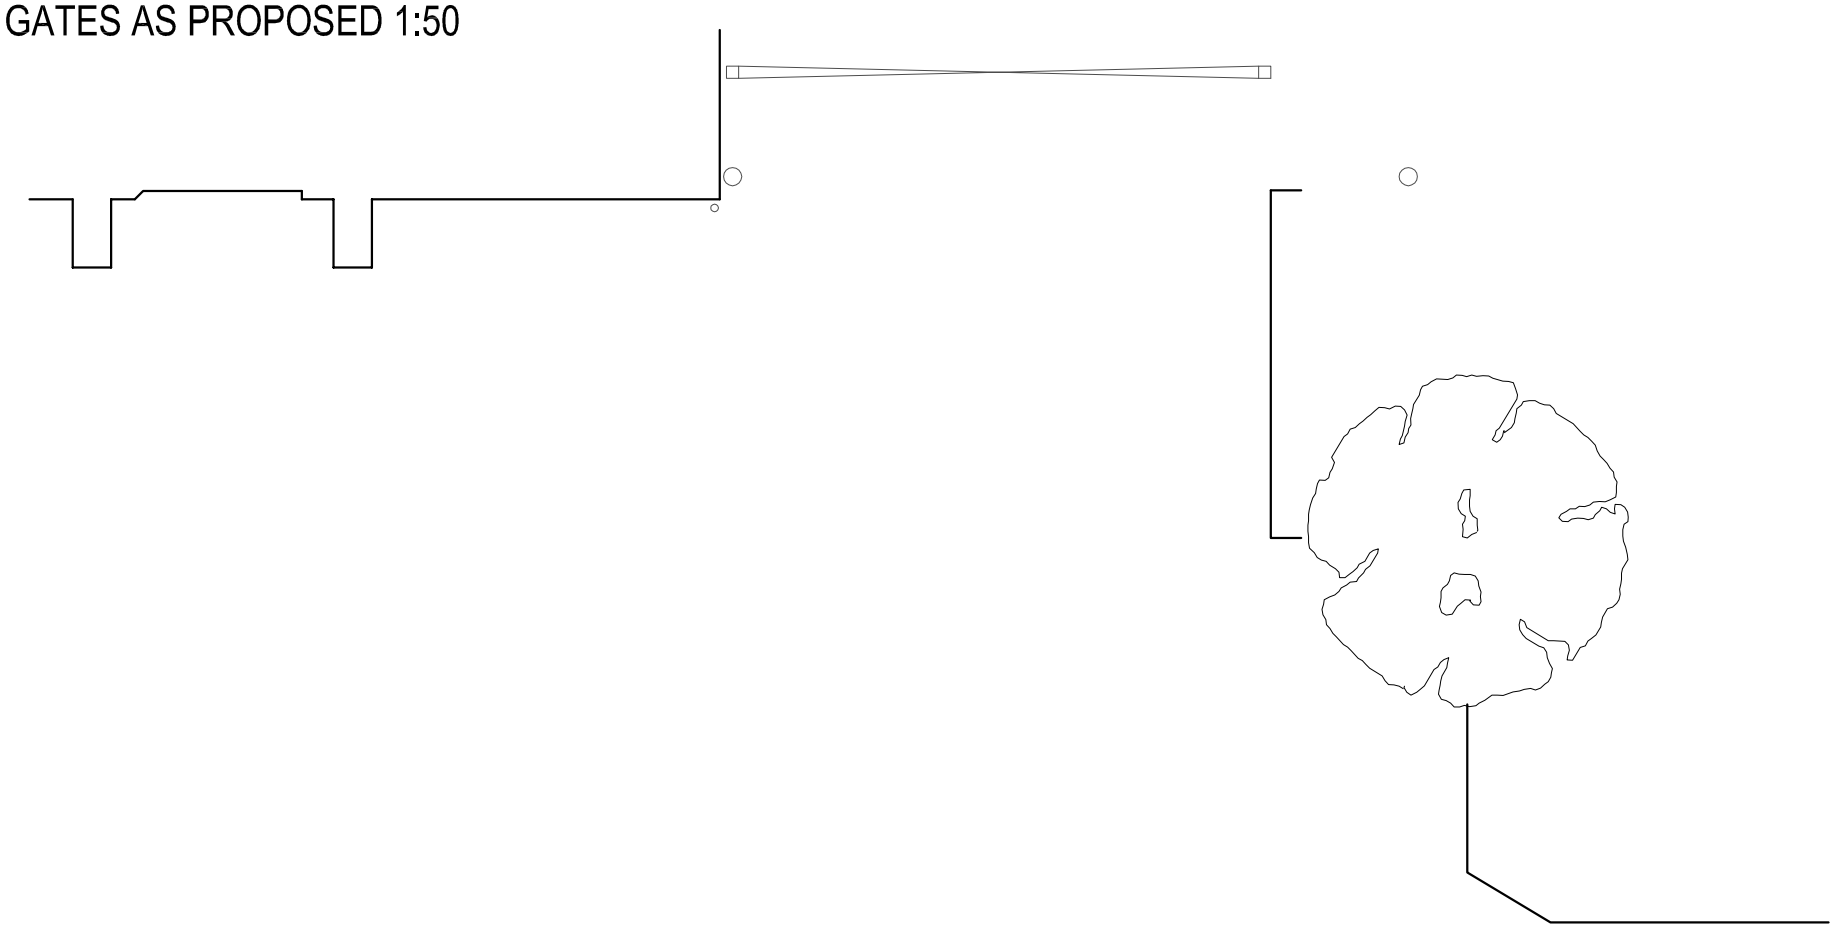

PLAN 1:50



Photo : Gate at driveway entrance

Design of proposed gate to match existing driveway entrance

Copyright of this drawing is vested in the Architect and it must not be copied or reproduced without consent. Figured dimensions only are to be taken from this drawing. All contractors must visit the site and be responsible for taking and checking all dimensions relative to their work. Hewitt&Carr Architects Ltd are to be advised of any variation between drawings and site conditions.
DO NOT SCALE OFF THIS DRAWING.....IF IN DOUBT ASK

Rev.	Drawn	Comments	Date

Hewitt&Carr Architects
A: 2-4 Cross Street I Cheadle I Staffordshire I ST10 1NP
T: 01538 756888
E: enquiries@hcarchitects.co.uk
W: www.hcarchitects.co.uk

Client
Mr McDonald

Project
New timber gates to pedestrian walkway, Caverswall Castle

Title
New & Existing Gates

Status
Survey & Scheme

Date March 2017 Drawn

Scale @A3 as stated Checked

Project No 00626 Drawing No. AL(0)01 Rev

File Ref: C:\