Copyright of this drawing is vested in the Architect and it must not be copied or reproduced without consent. Figured dimensions only are to be taken from this drawing. All contractors must visit the site and be responsible for taking and checking all dimensions relative to their work. Hewitt&Carr Architects Ltd are to be advised of any variation between drawings and site conditions.
DO NOT SCALE OFF THIS DRAWING.....IF IN DOUBT ASK

Rev.	Drawn	Comments	Date



FRONT ELEVATION 1:50

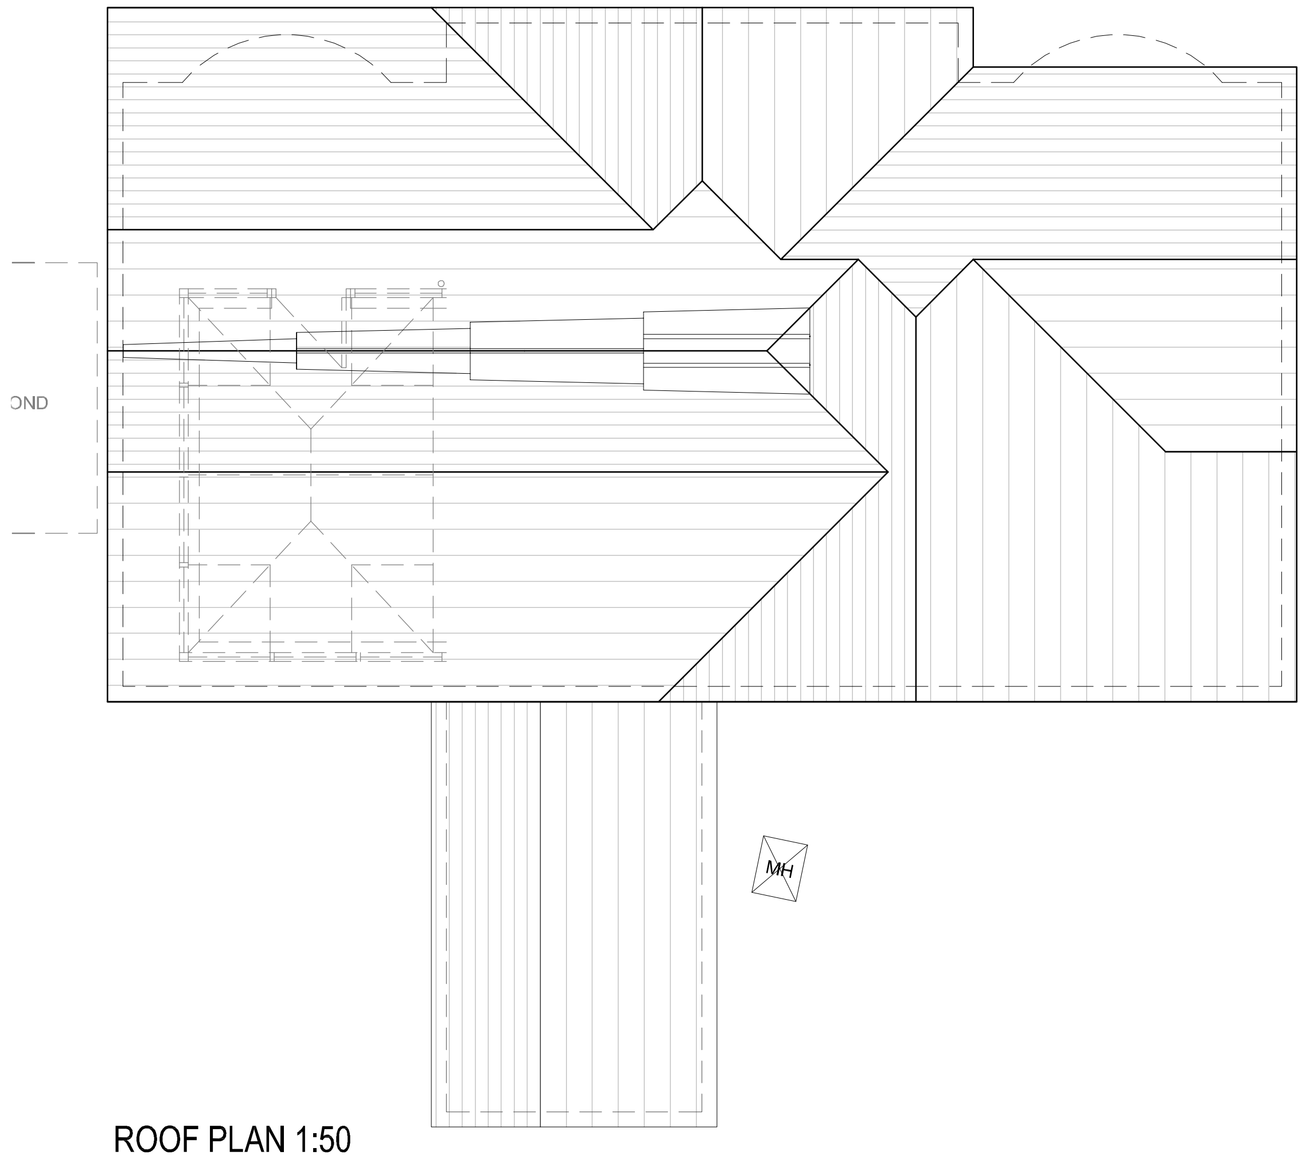

ROOF PLAN 1:50

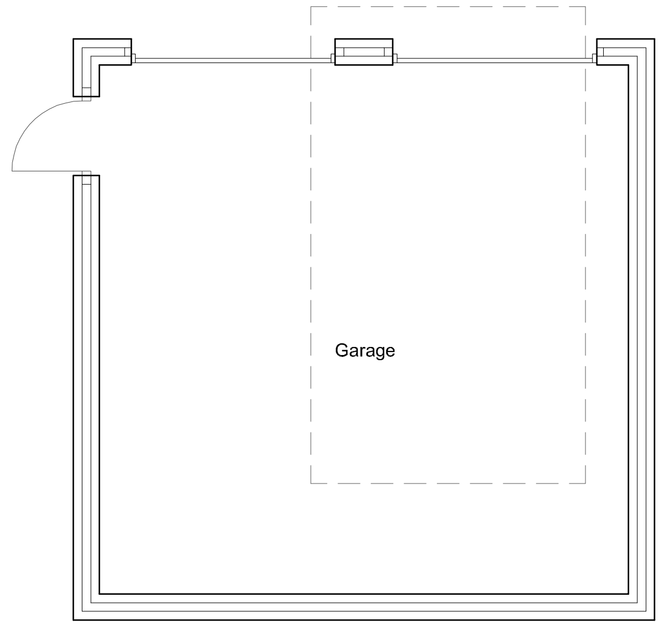

GARAGE PLAN 1:50

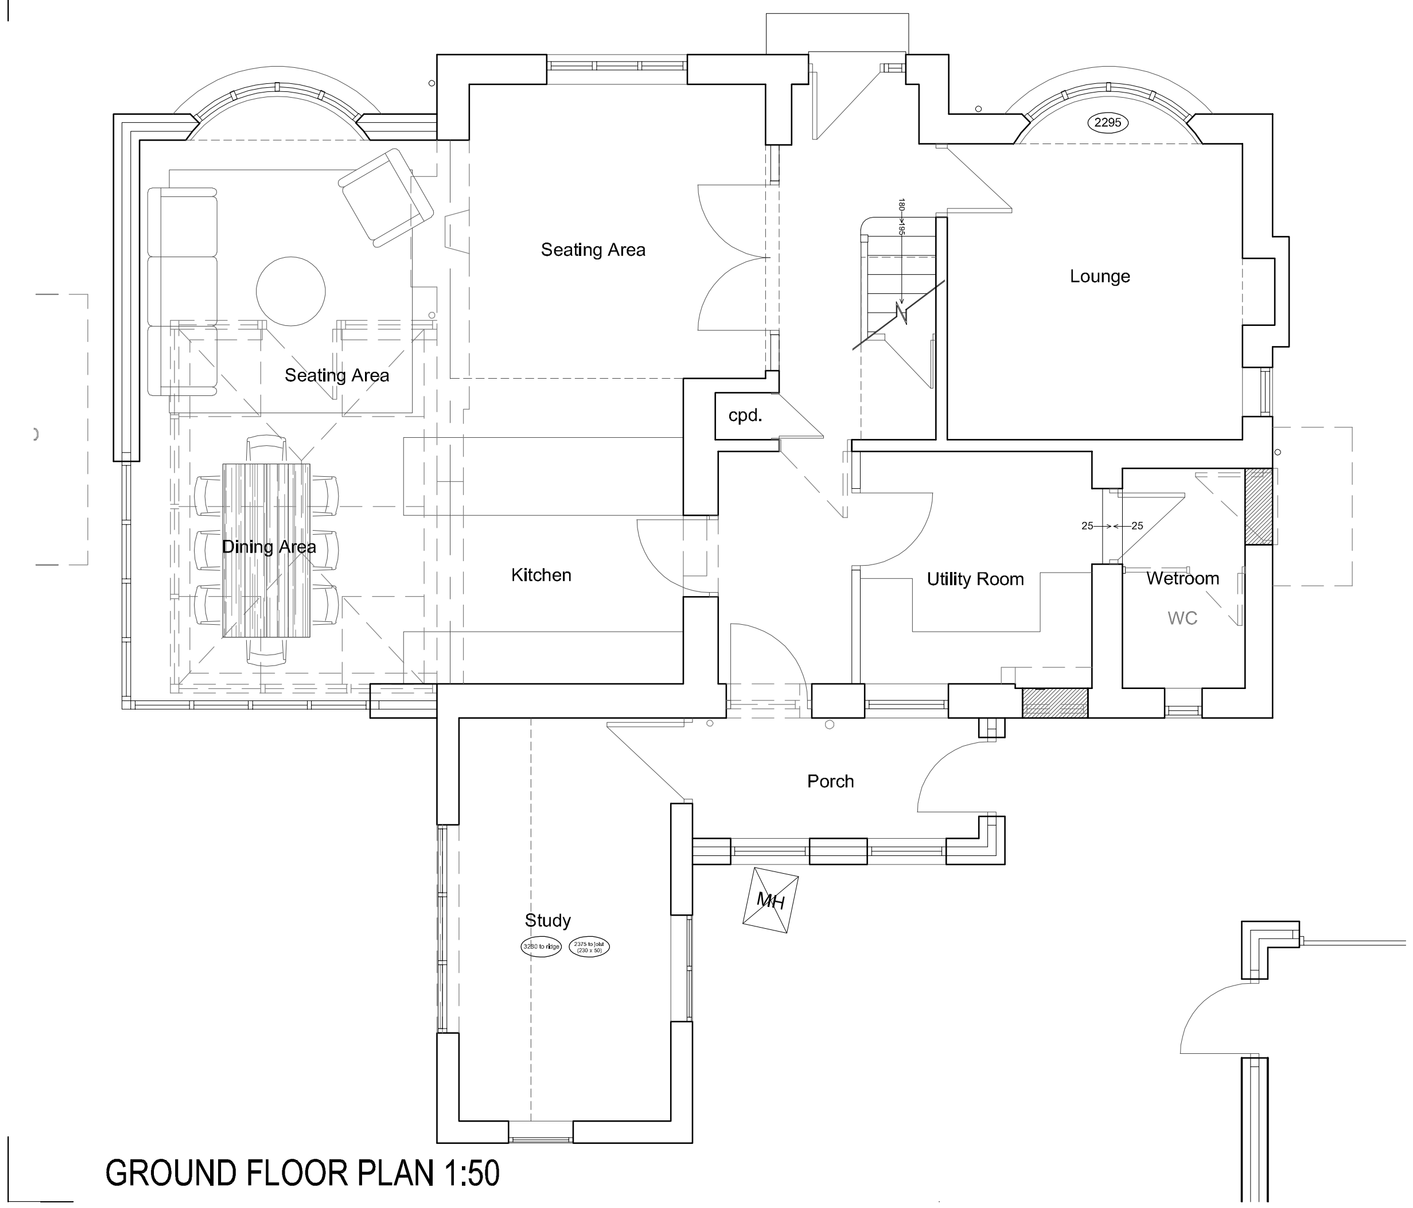

GROUND FLOOR PLAN 1:50

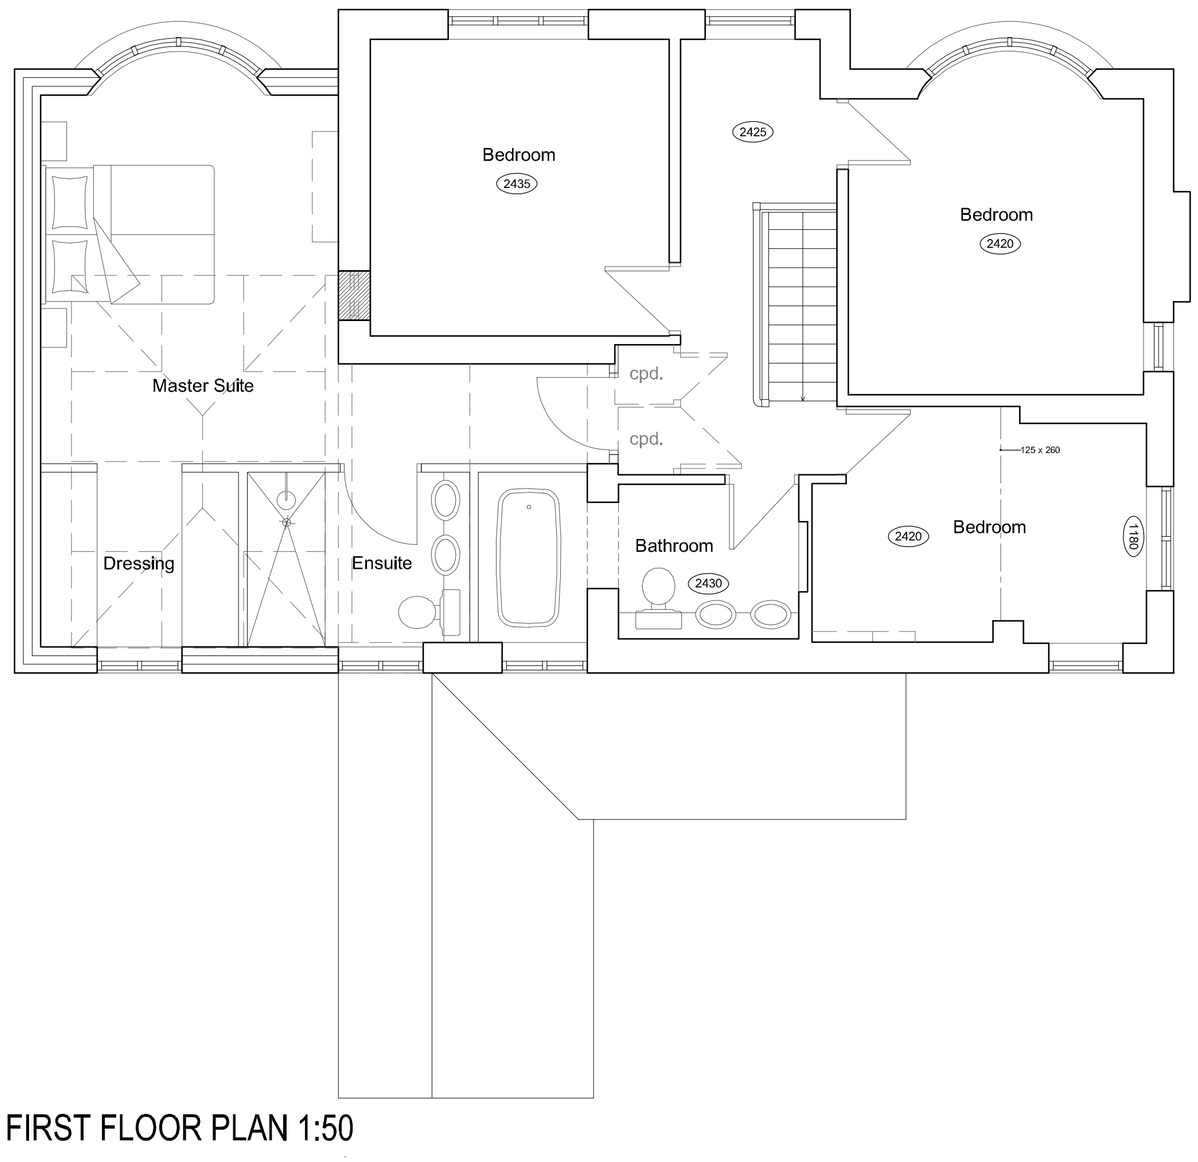

FIRST FLOOR PLAN 1:50

Hewitt&Carr Architects
A: 2-4 Cross Street I Cheadle I Staffordshire I ST10 1NP
T: 01538 756888
E: enquiries@hcarchitects.co.uk
W: www.hcarchitects.co.uk

SCHEME DESIGN

Client
Mr & Mrs Goodwin

Project
Two Storey Side Extension
455 Cheadle Road, Cheddleton

Title
Site Location Plan, Floor Plans & Elevations as Proposed

Status
Scheme

Date April 2017 Drawn

Scale @A1 Checked

Project No 00640 Drawing No. AL(0)03 Rev A

File Ref: I:\REF