Rev

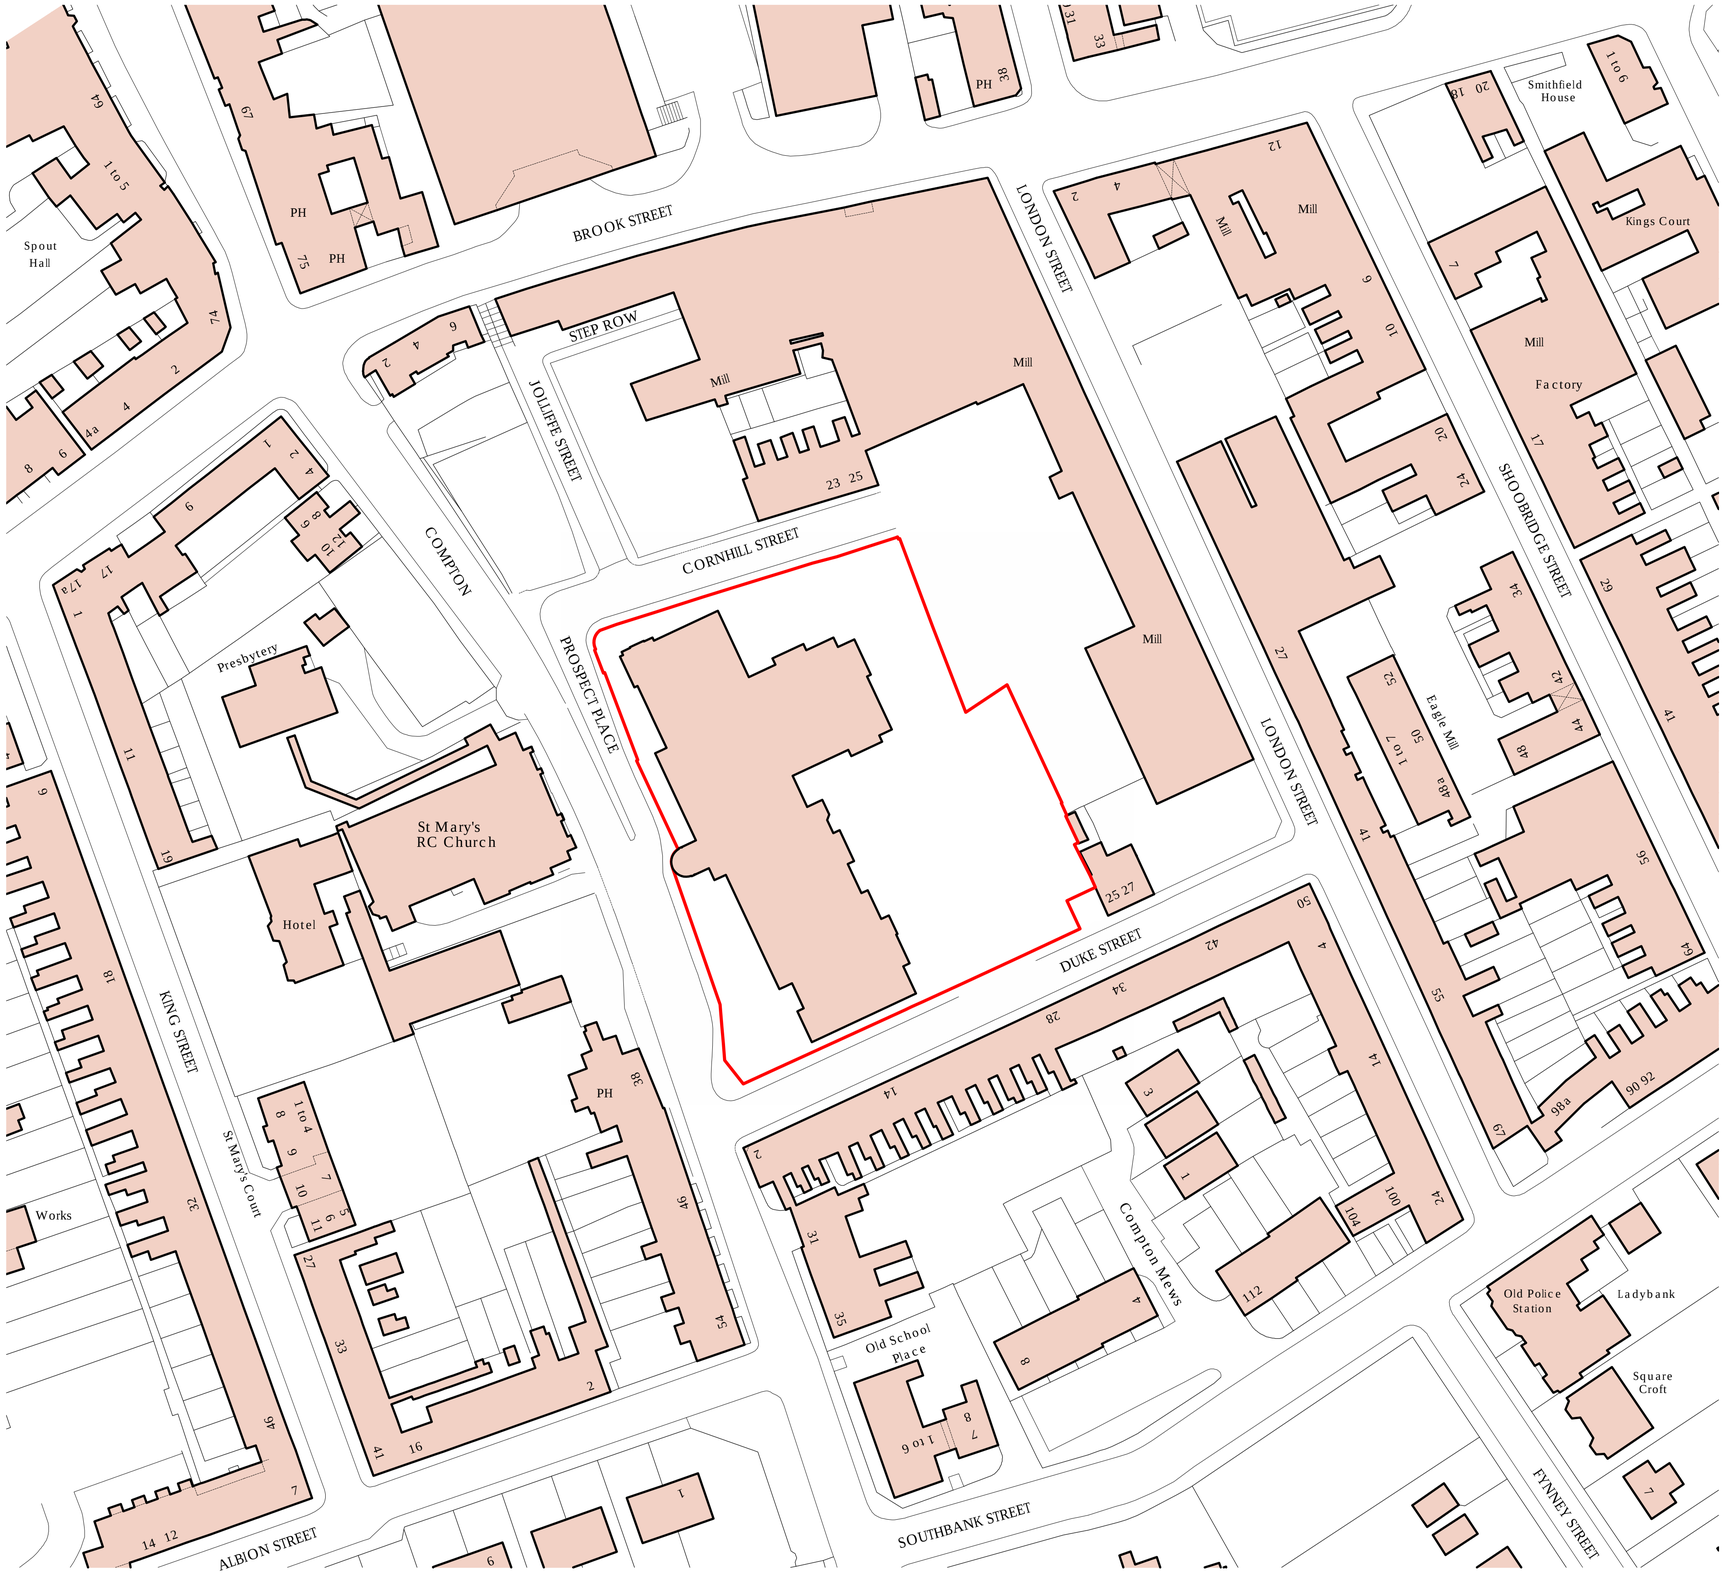

Ordnance Survey, (c) Crown Copyright 2016. All rights reserved. Licence number 100022432

N

0 5 10 15 20 25 30 35

scale in metres

1:500

ALL DIMENSIONS TO BE CHECKED ON SITE
DO NOT SCALE THIS DRAWING - WORK TO FIGURED DIMENSIONS ONLY
REPORT DISCREPANCIES TO THE ARCHITECT AT ONCE BEFORE PROCEEDING
COPYRIGHT ACT APPLIES

ADLINGTON
Independent living with care

Project Title
Compton Mill
LEEK

Drawing Title
SITE CONTEXT PLAN

Date	Scale	Drawn
Jan 2017	1:500@A1	BRJ

Drawing Number: 03840-P2-102
Rev: *